


Scale 1:1250

Scale 1:250

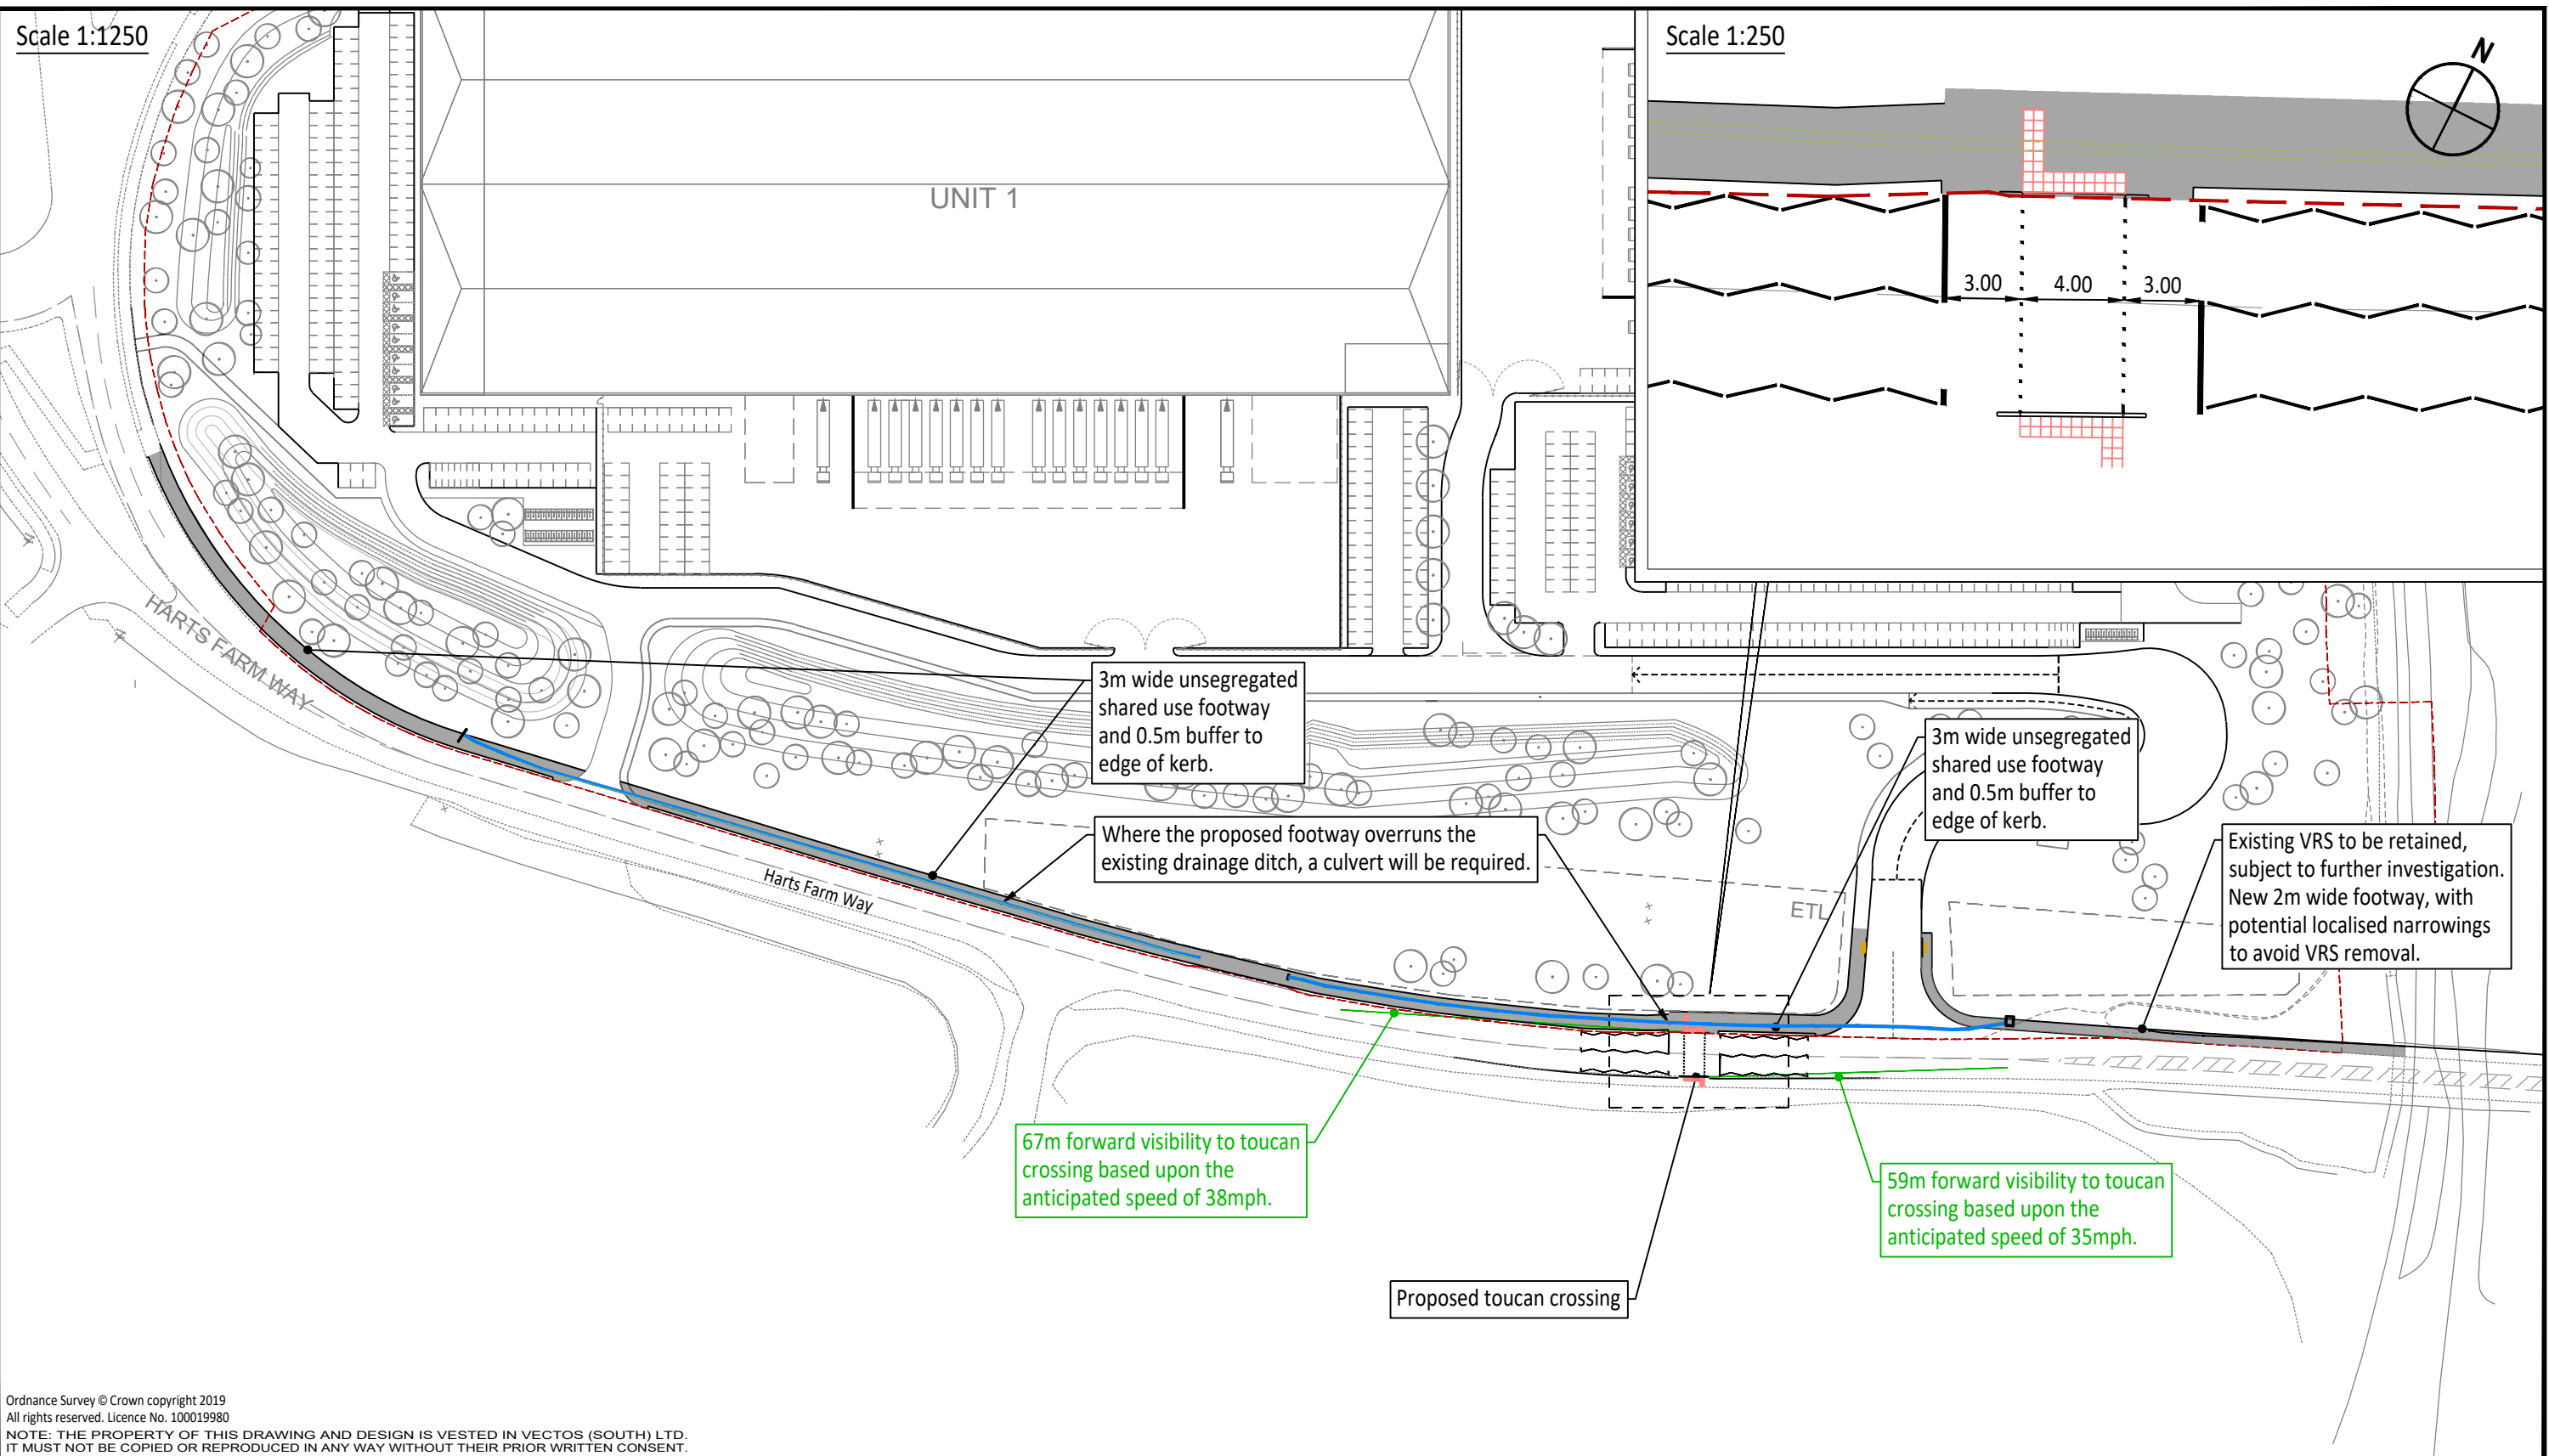

Ordnance Survey © Crown copyright 2019
All rights reserved. Licence No. 100019980

NOTE: THE PROPERTY OF THIS DRAWING AND DESIGN IS VESTED IN VECTOS (SOUTH) LTD.
IT MUST NOT BE COPIED OR REPRODUCED IN ANY WAY WITHOUT THEIR PRIOR WRITTEN CONSENT.

REV.	DETAILS	DRAWN	CHECKED	DATE
A	Footway removed	JB	AW	19.01.2021
B	Pedestrian crossing moved east	JB	AW	27.01.2021
C	Pedestrian crossing moved west	JB	AW	30.04.2021
D	Architect layout updated	JB	HA	07.06.2021
E	Footway link added	JB	AW	03.03.2022
F	Shared facility added to west	TF	AW	15.03.2022
G	Footway link added	TF	AW	17.03.2022

Notes:

1. This is not a construction drawing and is intended for illustrative purposes only.
2. White lining is indicative only.
3. Layout is based on MSA drawing: 31383-PL-203 Site Layout Option 2

Key

- Approximate location of existing drainage ditch
- Site boundary

Harts Farm Way, Havant

Proposed Footway & Toucan Crossing

DRAWN:

JB

CHECKED:

HA

DATE:

15.10.2020

SCALES:

1:1250 & 1:250 at A3

Exton Estates

vectos. | PART OF **SLR**

Network Building, 97 Tottenham Court Road, London W1T 4TP
t: 020 7580 7373 e: vectos@vectos.co.uk

DRAWING NUMBER:

205465/PD03

REVISION:

G