0 2.5 5 10

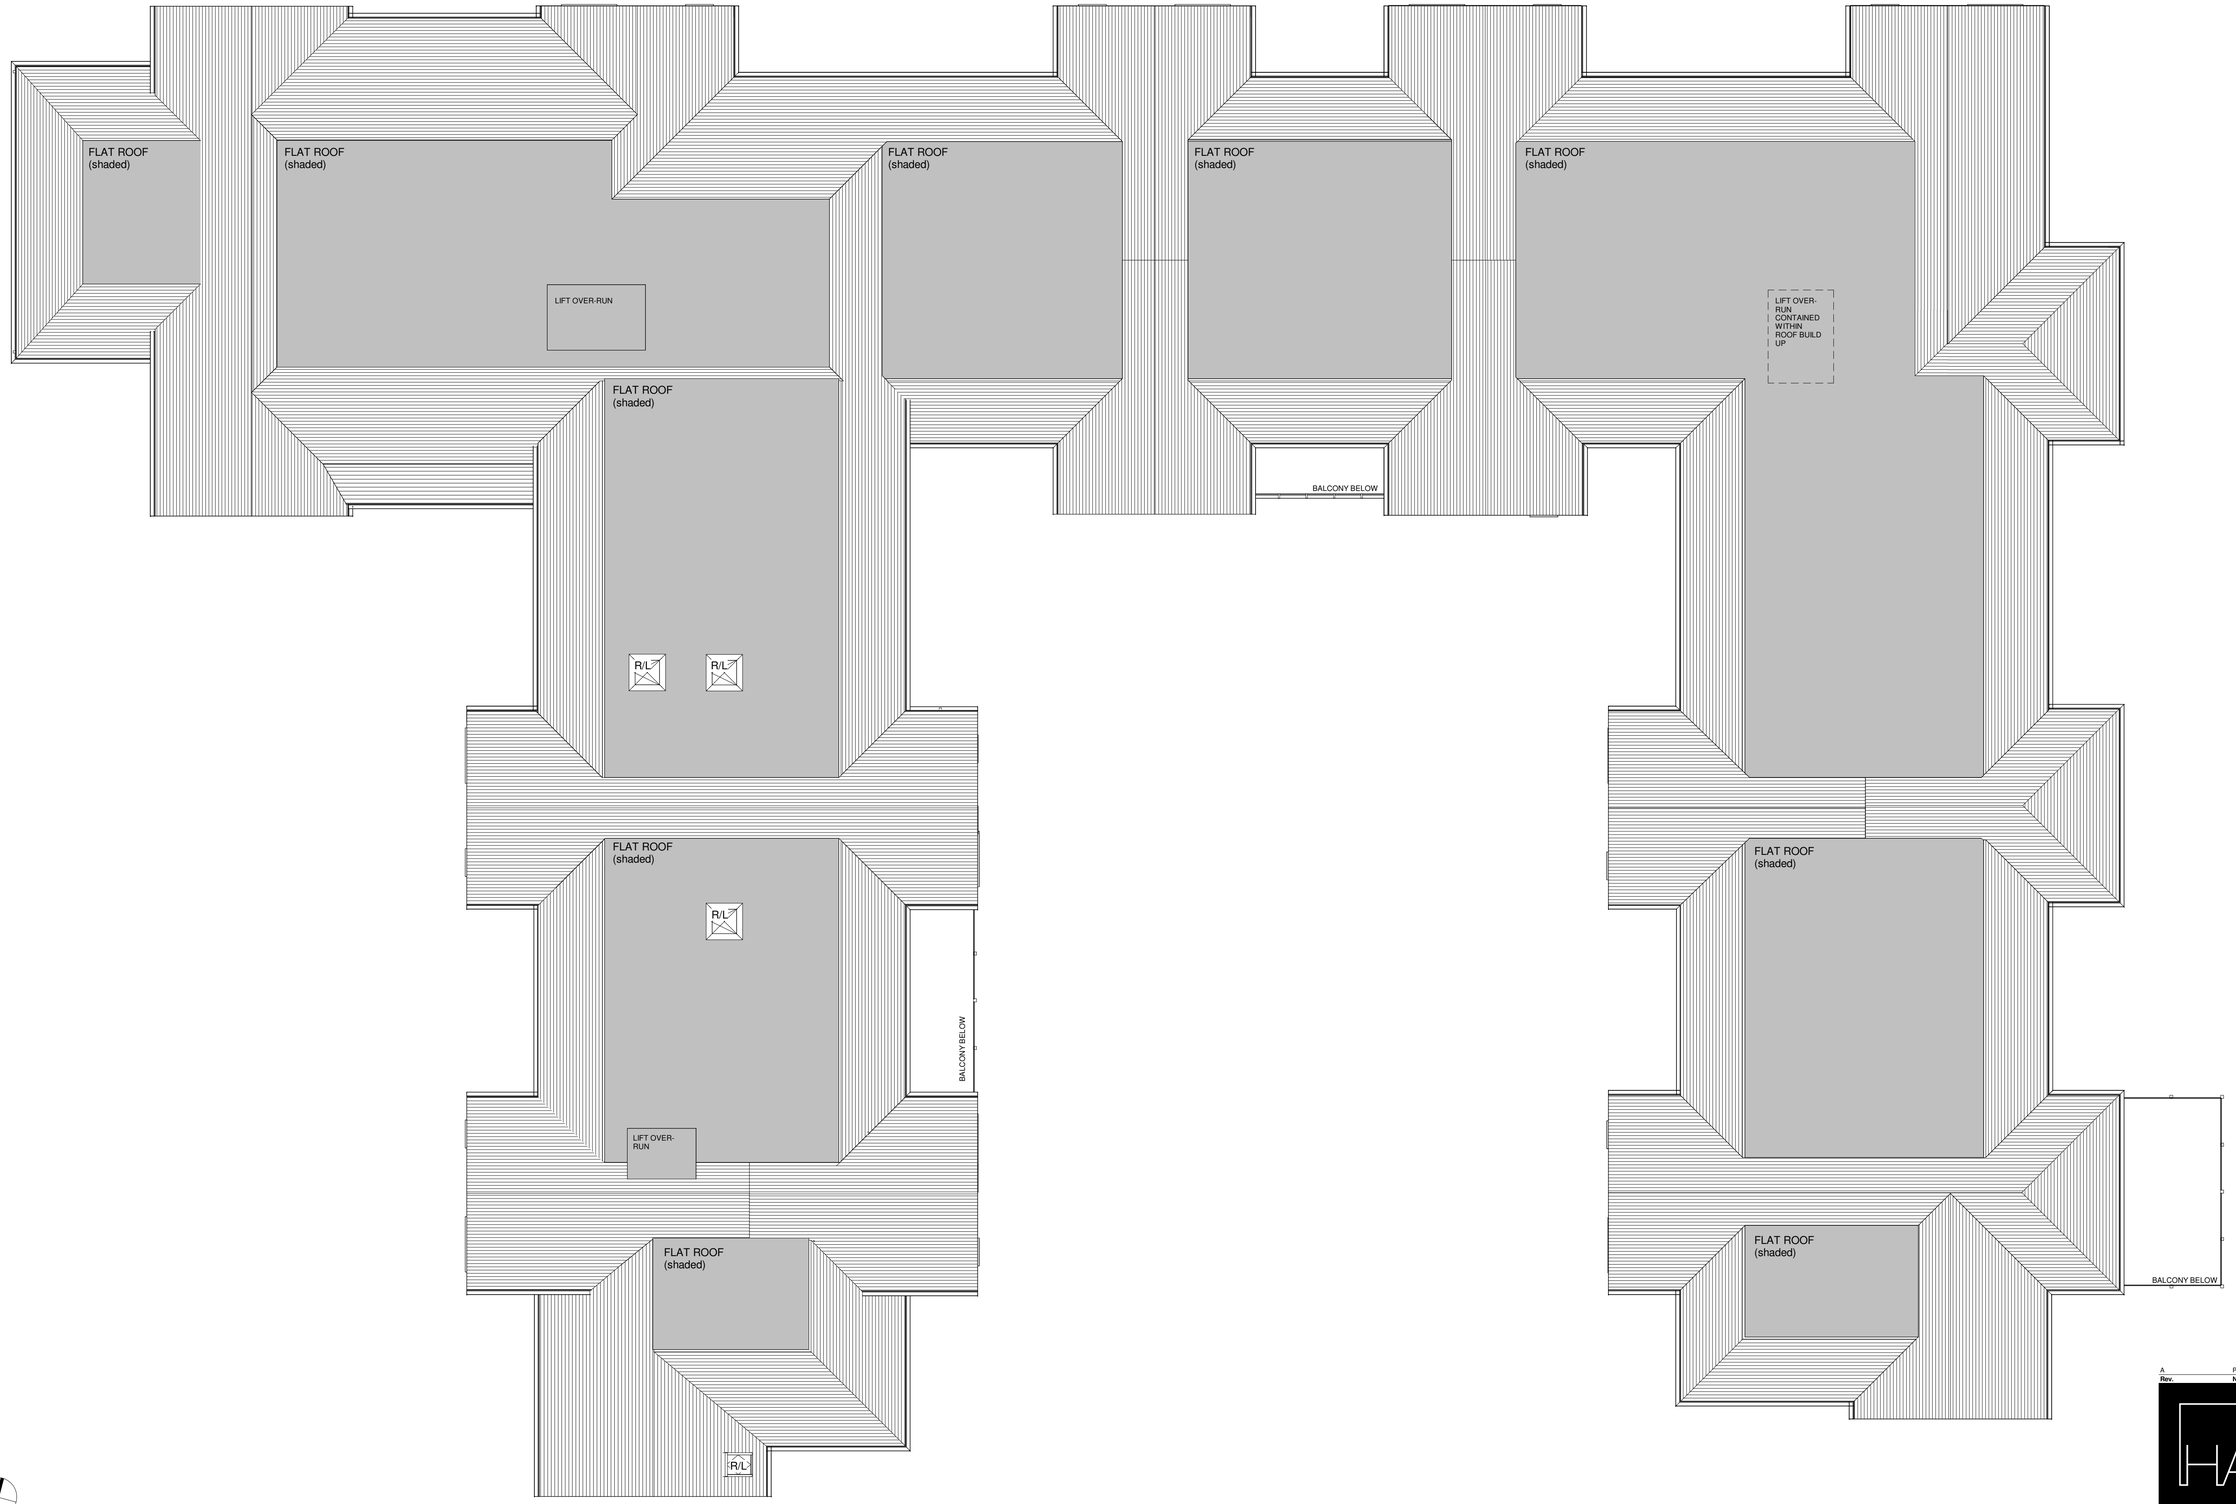

Notes:

This drawing is to be read in conjunction with all other relevant architectural drawings.

Drawing not to be scaled, use figured dimensions only. All dimensions to be checked on site by the contractor prior to the commencement of any work or specialist production drawing. Any discrepancies to be notified to Hay Associates and further instructions obtained before work is commenced.

Copyright © Hay Associates Limited

CARE HOME - Roof Plan

1 : 100

Rev.	Note:	Date.
A	Planning Issue	29.07.2022

Hay Associates Limited
4100 Park Approach
Thorpe Park
Leeds
LS15 8GB

0113 880 5500
info@thehayassociates.co.uk
www.thehayassociates.co.uk

Client	Bedhampton Care Home Limited
Project	Portsdown View Care Home, Bedhampton
Title	CARE HOME- Roof Plan

Scale @ A1	1 : 100	**Date**	July 2022	**Drawn by**	MH	**Checked by**	MH
Project No.	H213	**Drawing No.**	PL-04	**Revision**	A	**Status**	PLANNING