

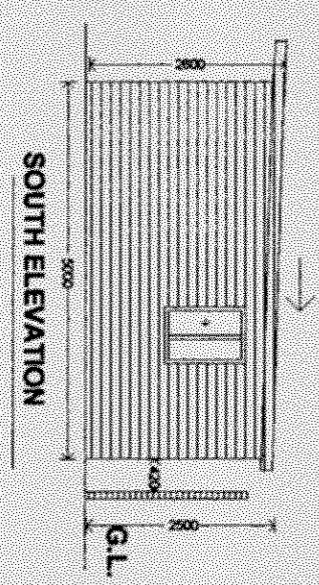
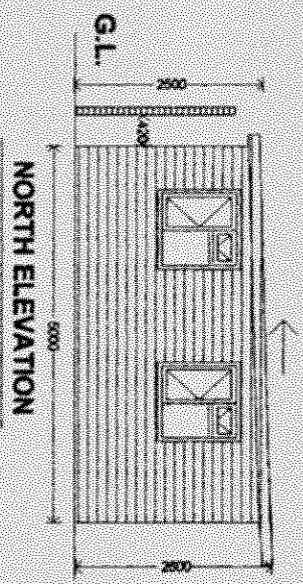
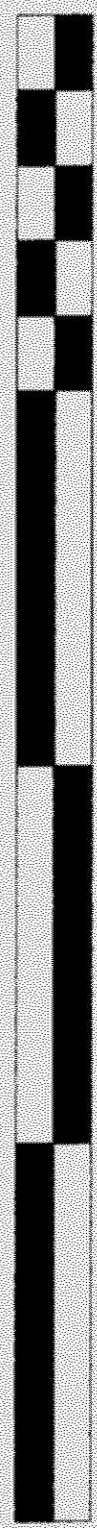


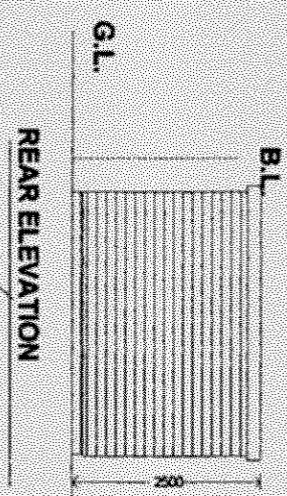

HAVANT BOROUGH
COUNCIL
23 JUN 2022
RECEIVED

walls to new shed to be 125mm
white shiplap, on 12.5 mm plywood
on polymer D.P.M. on 75mm x 50 mm
insulated studding with 30mm
insulated plasterboard inside.

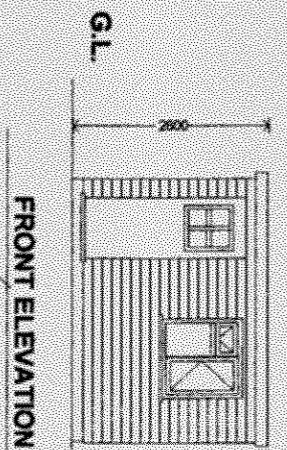

Scale block 1:100 5 10 15 20

Notes	Name Mr W. Parker 7 Marshall Road Hayling Island PO 119NH	Scale 1:100	Drawing Title Finished elevations
	Job Title Retrospective planning for non habitable garden room/store shed	Drawn by Mac Date June 2022	Dwg No B.P.007 /A Rev 'A'