



Garage Front

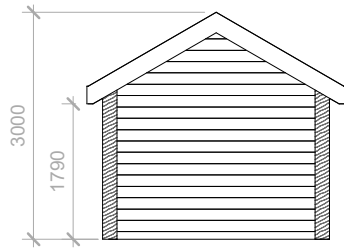


Garage Rear




Proposed Garage

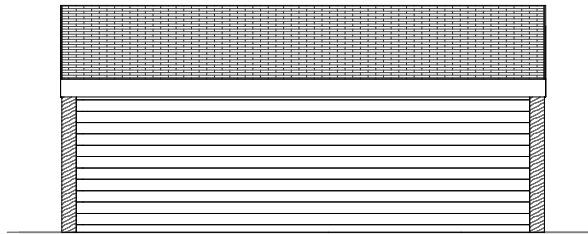

Garage Side

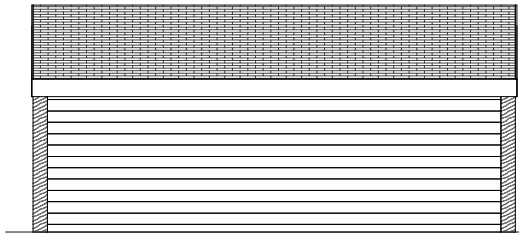

Garage Side Road

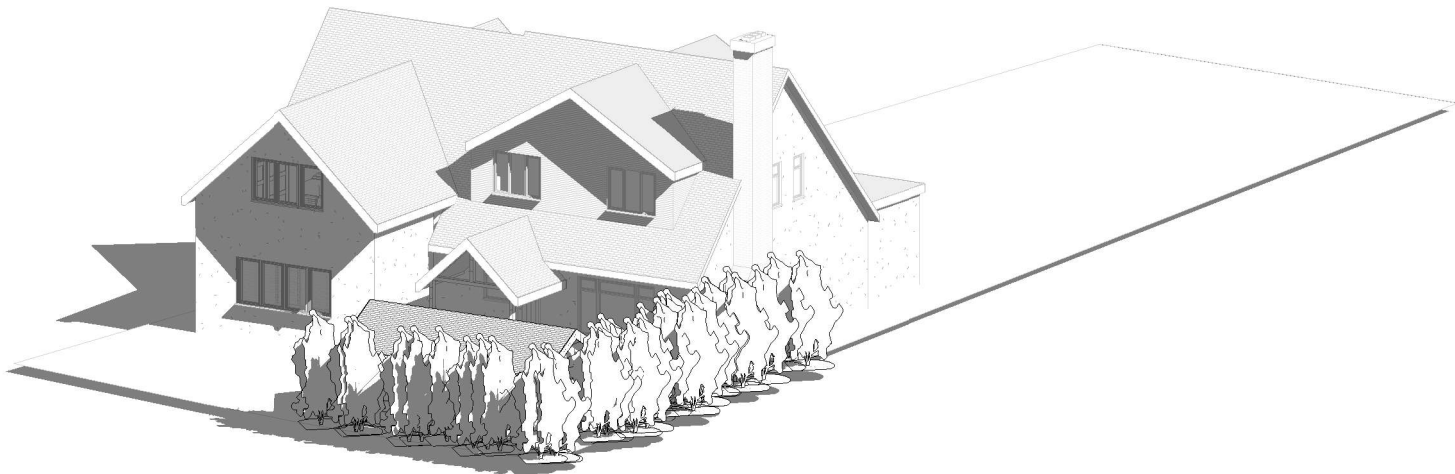

1:500		50
1:200		20
1:100		10
1:50		5

pd

parkers

executive

design

All measurement to be checked on site prior to any commenment
(C) Copyright of Parkers Design (Southern) Limited. Any reproduction of these drawings will require written authority from the copyright owner.

Parkers Design Limited - The Studio @ 90, PO9 2PR
www.pexd.co.uk - info@parkersdesign.com - 07776 008822

PROJECT	97 St. Thomas Avenue PO11 0EU			
SHEET	Garage			
CLIENT	Tierney			
Date	Issue Date	Scale (@ A3)	As indicated	
Drawn by	SW	DRAWING NUMBER	REV	
Checked by	SR	P 10		