



Shed plan

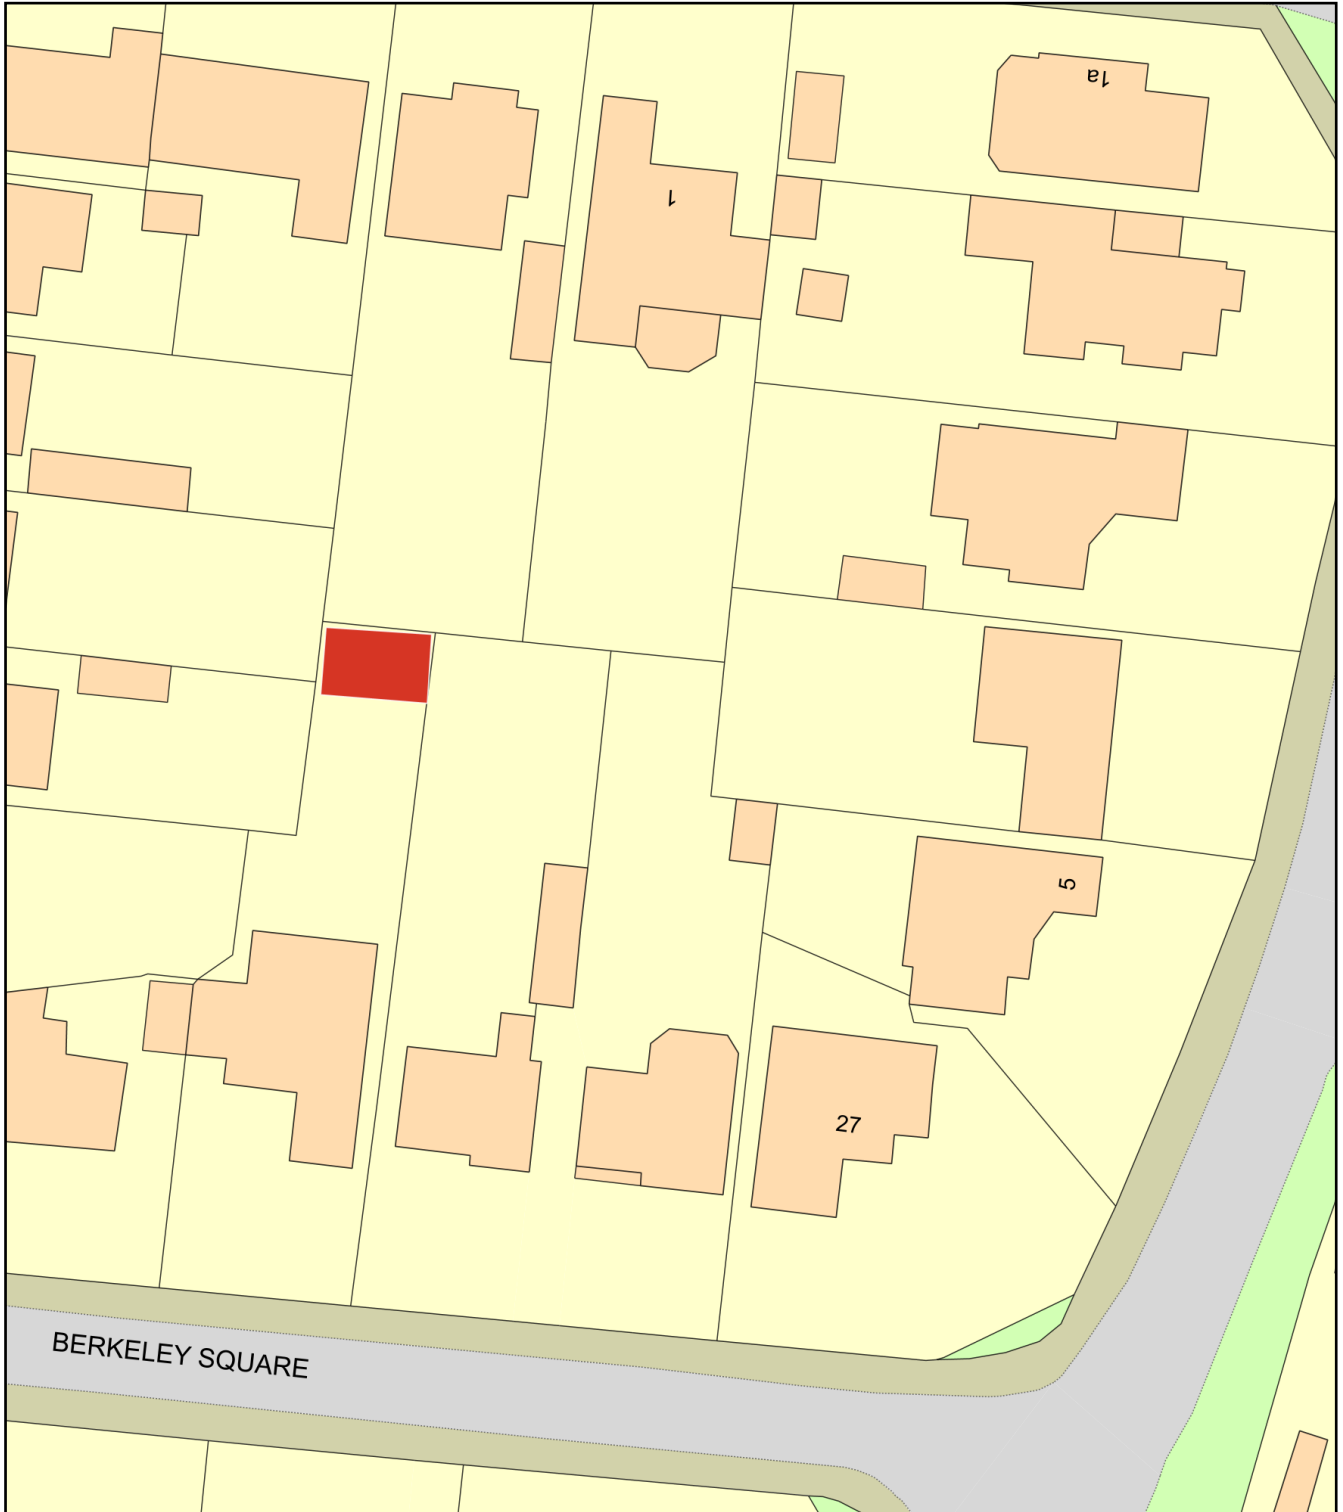

0 20
Metres

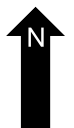

Plan Produced for: Lee Tigwell

Date Produced: 25 Sep 2022

Plan Reference Number: TQRQM22268140030064

Scale: 1:500 @ A4