

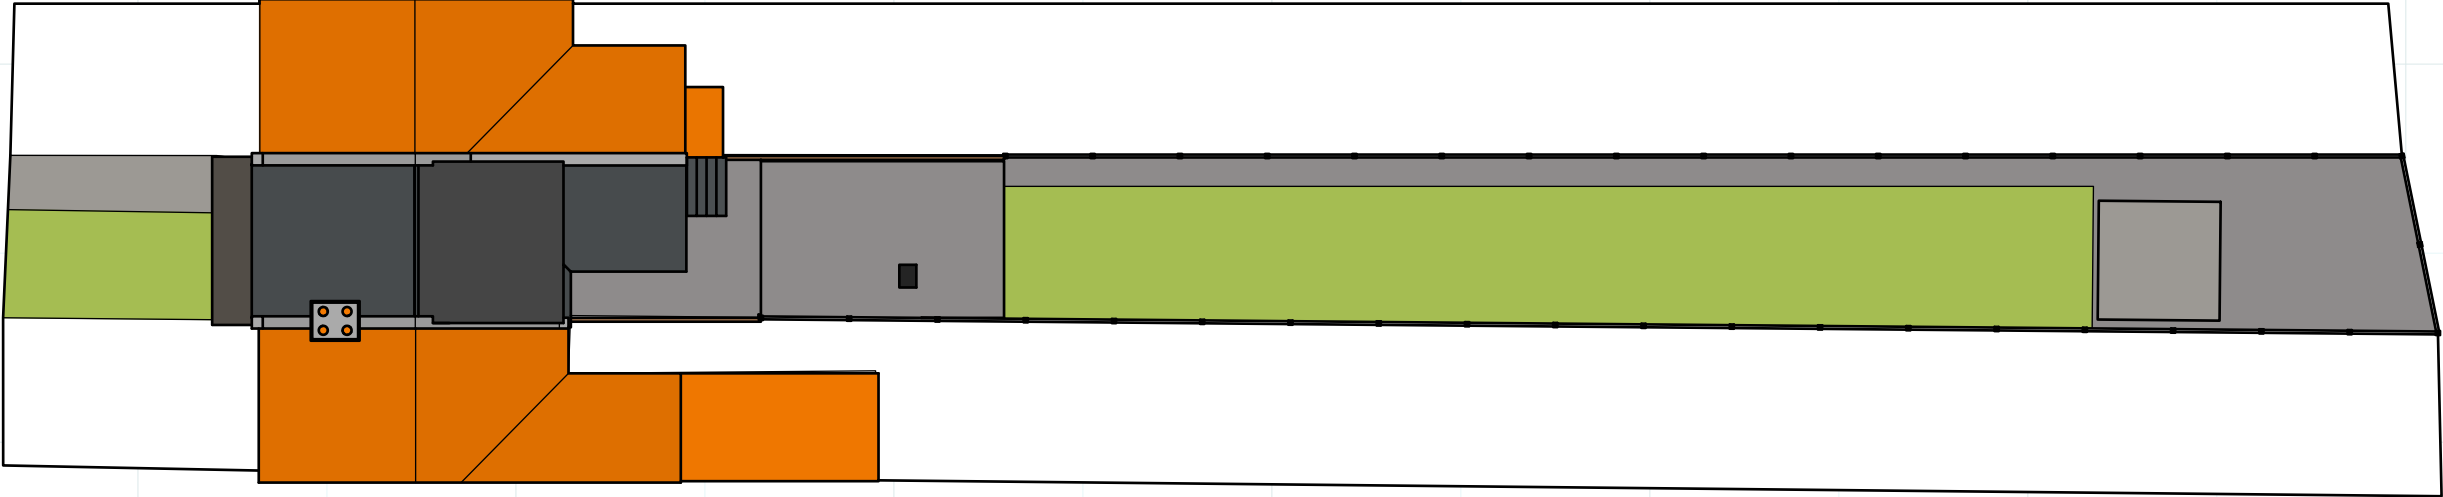


EXISTING BLOCK PLAN
SCALE 1:200

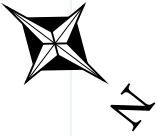

LDC BLOCK PLAN
SCALE 1:200

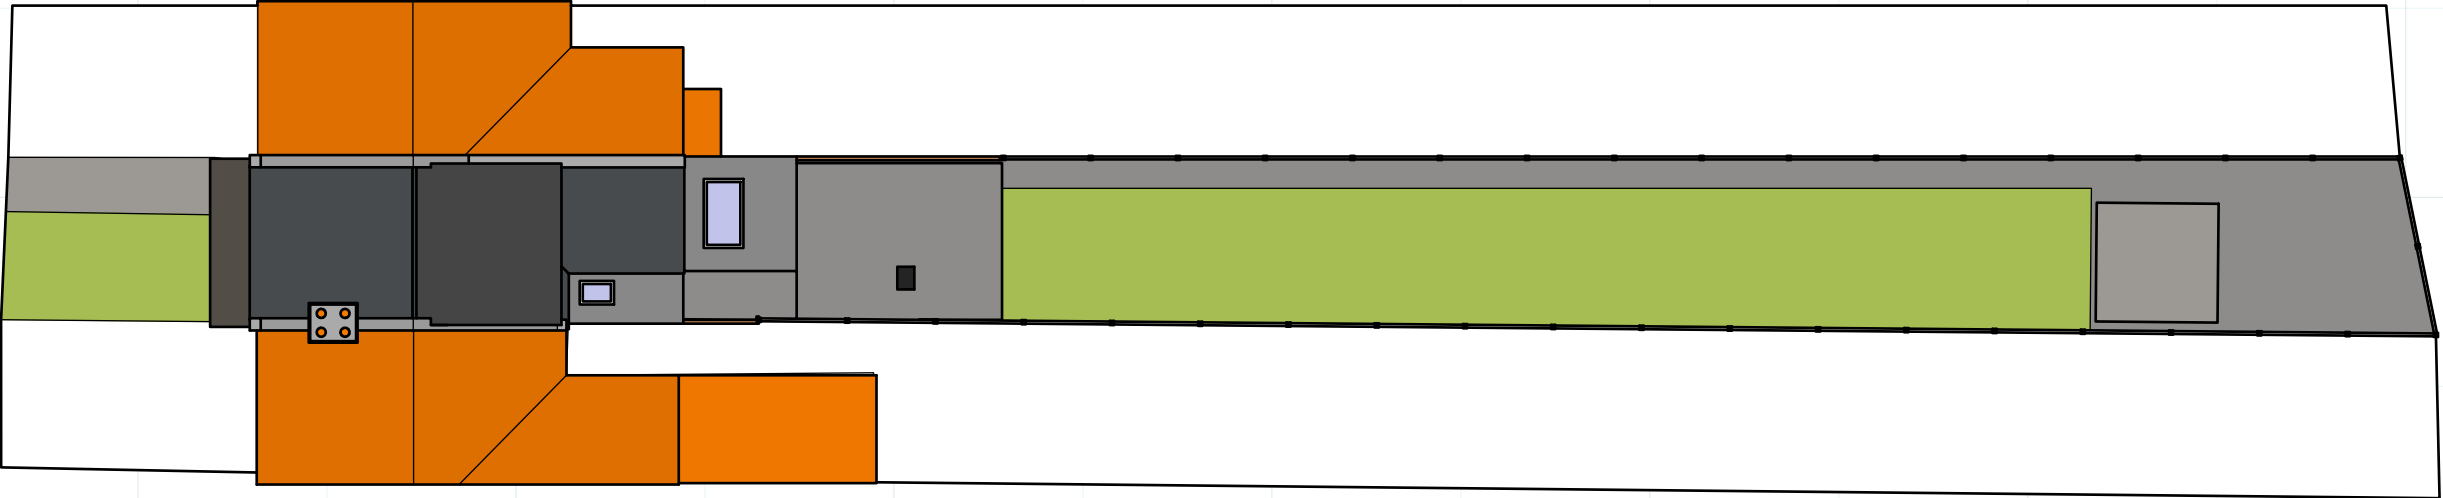

PROPOSED BLOCK PLAN
SCALE 1:200

