



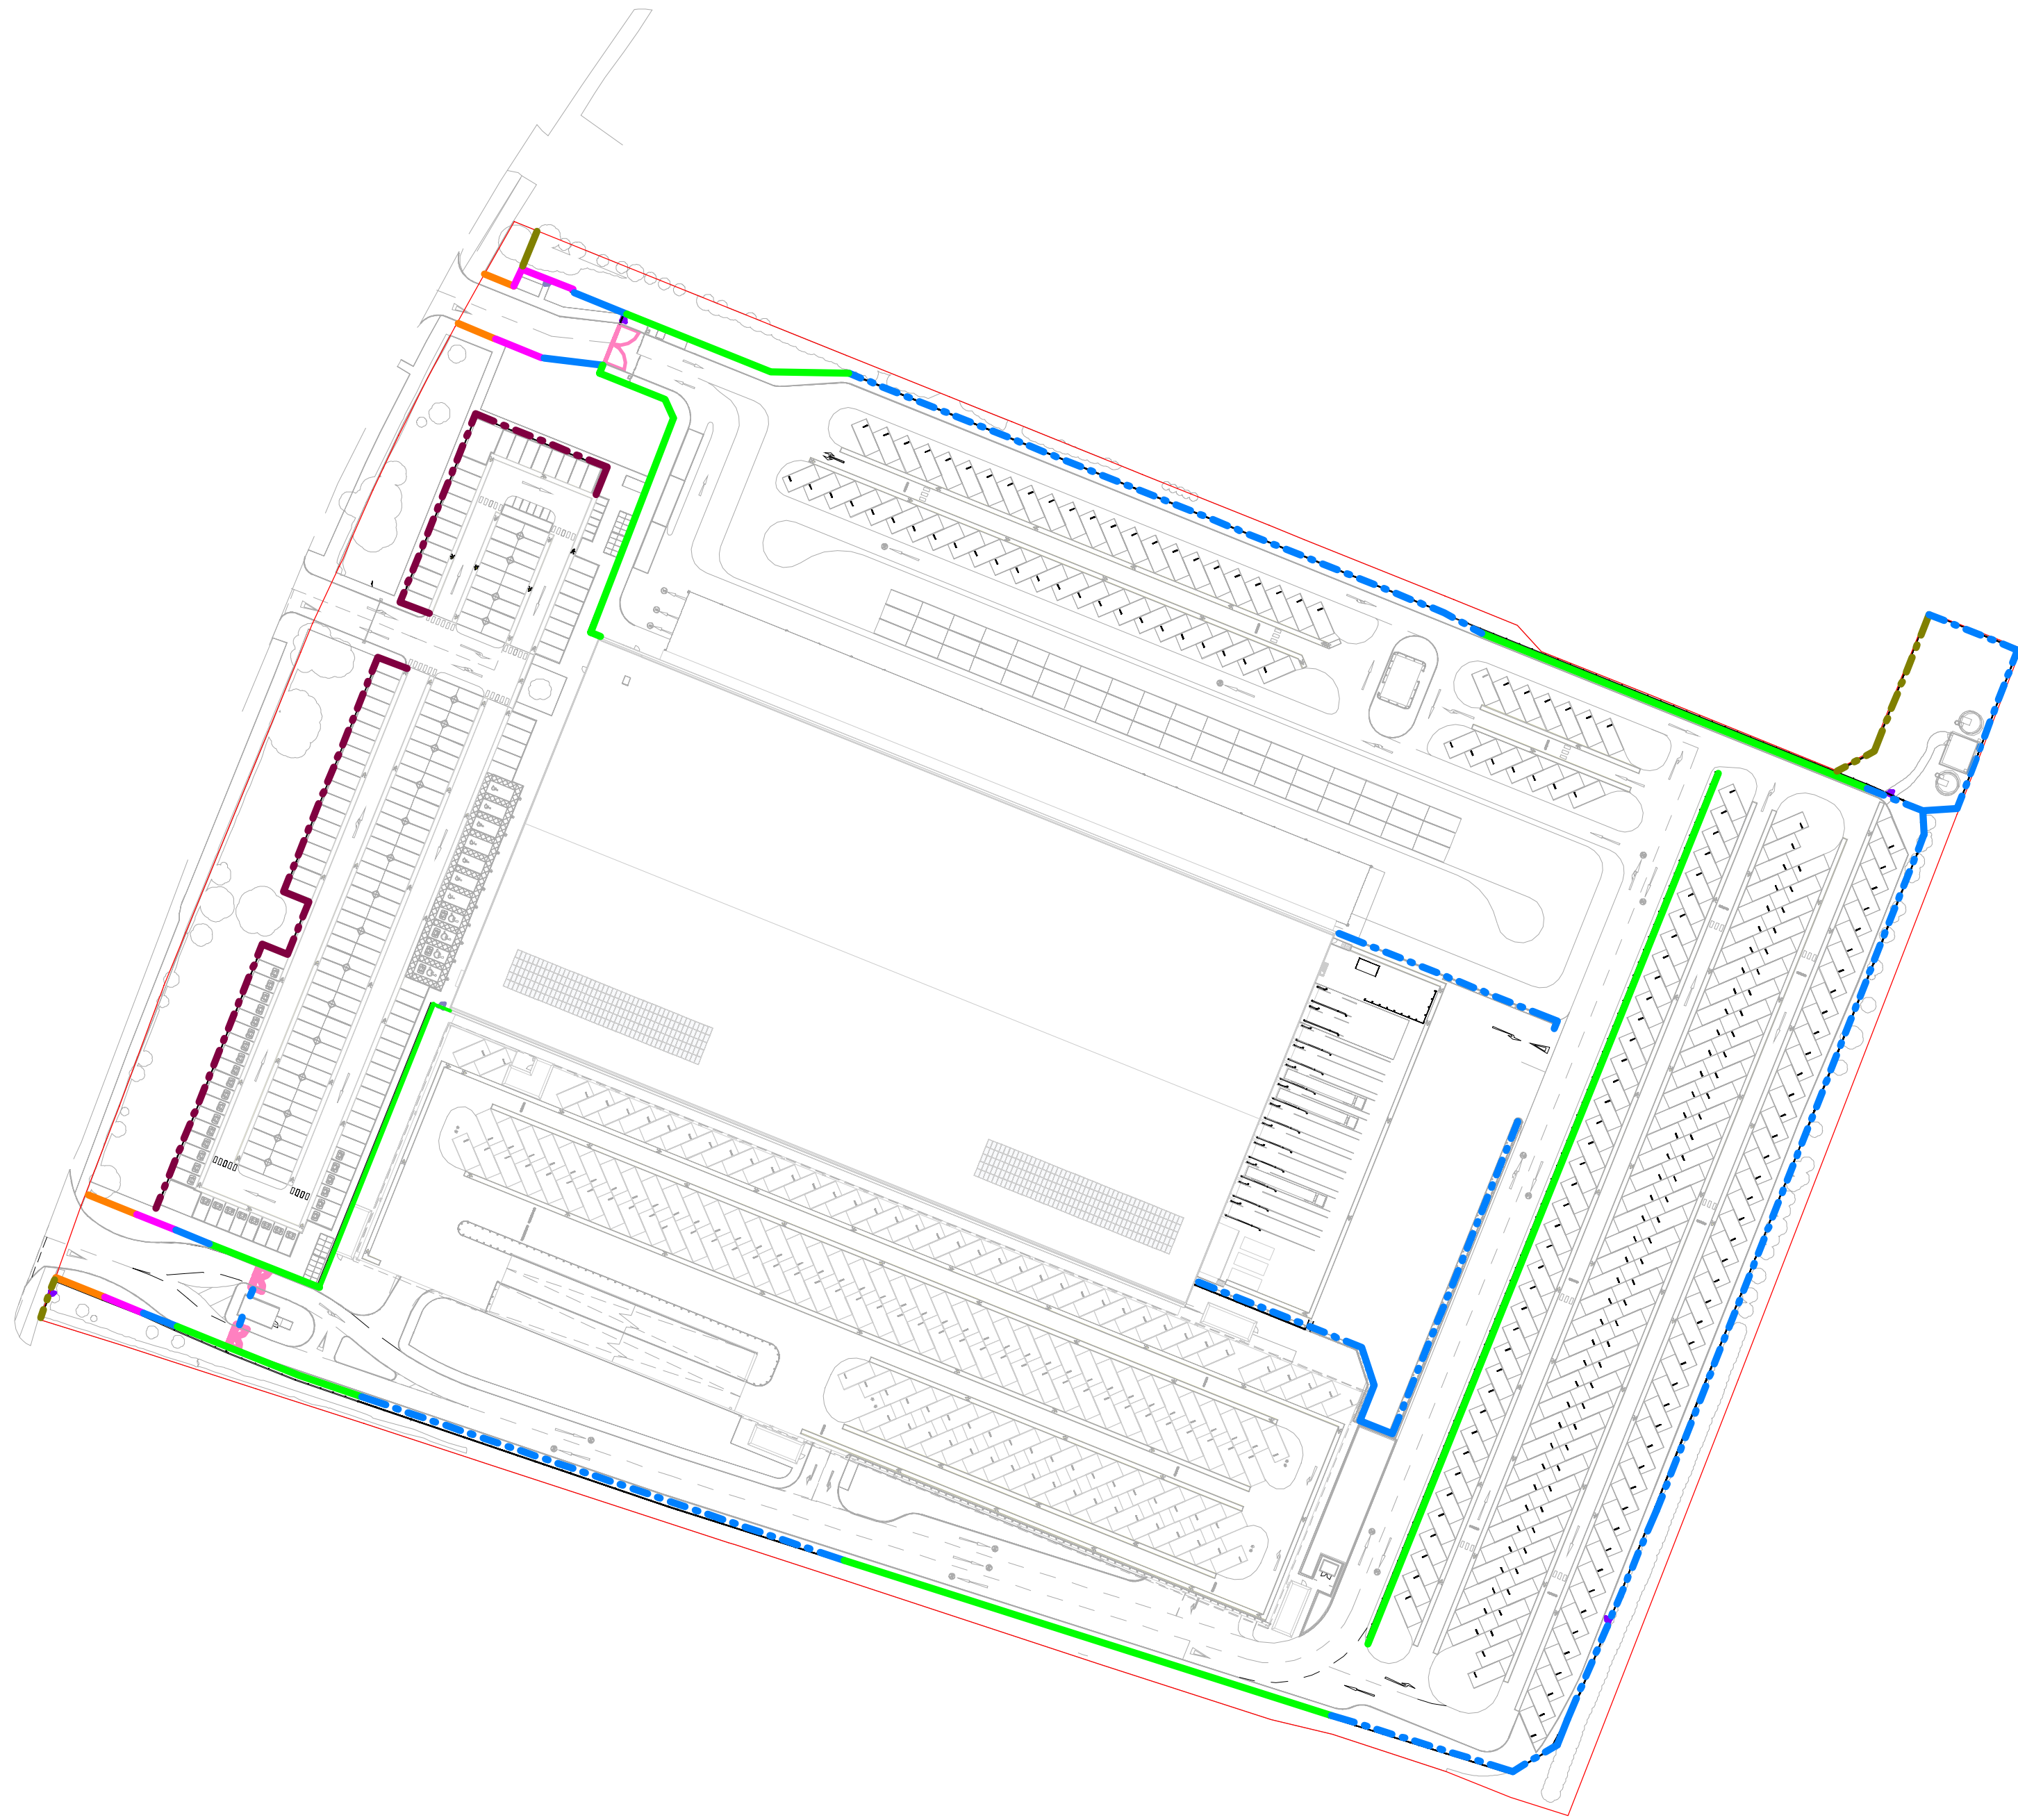

ACOUSTIC FENCE DETAIL
1 : 25

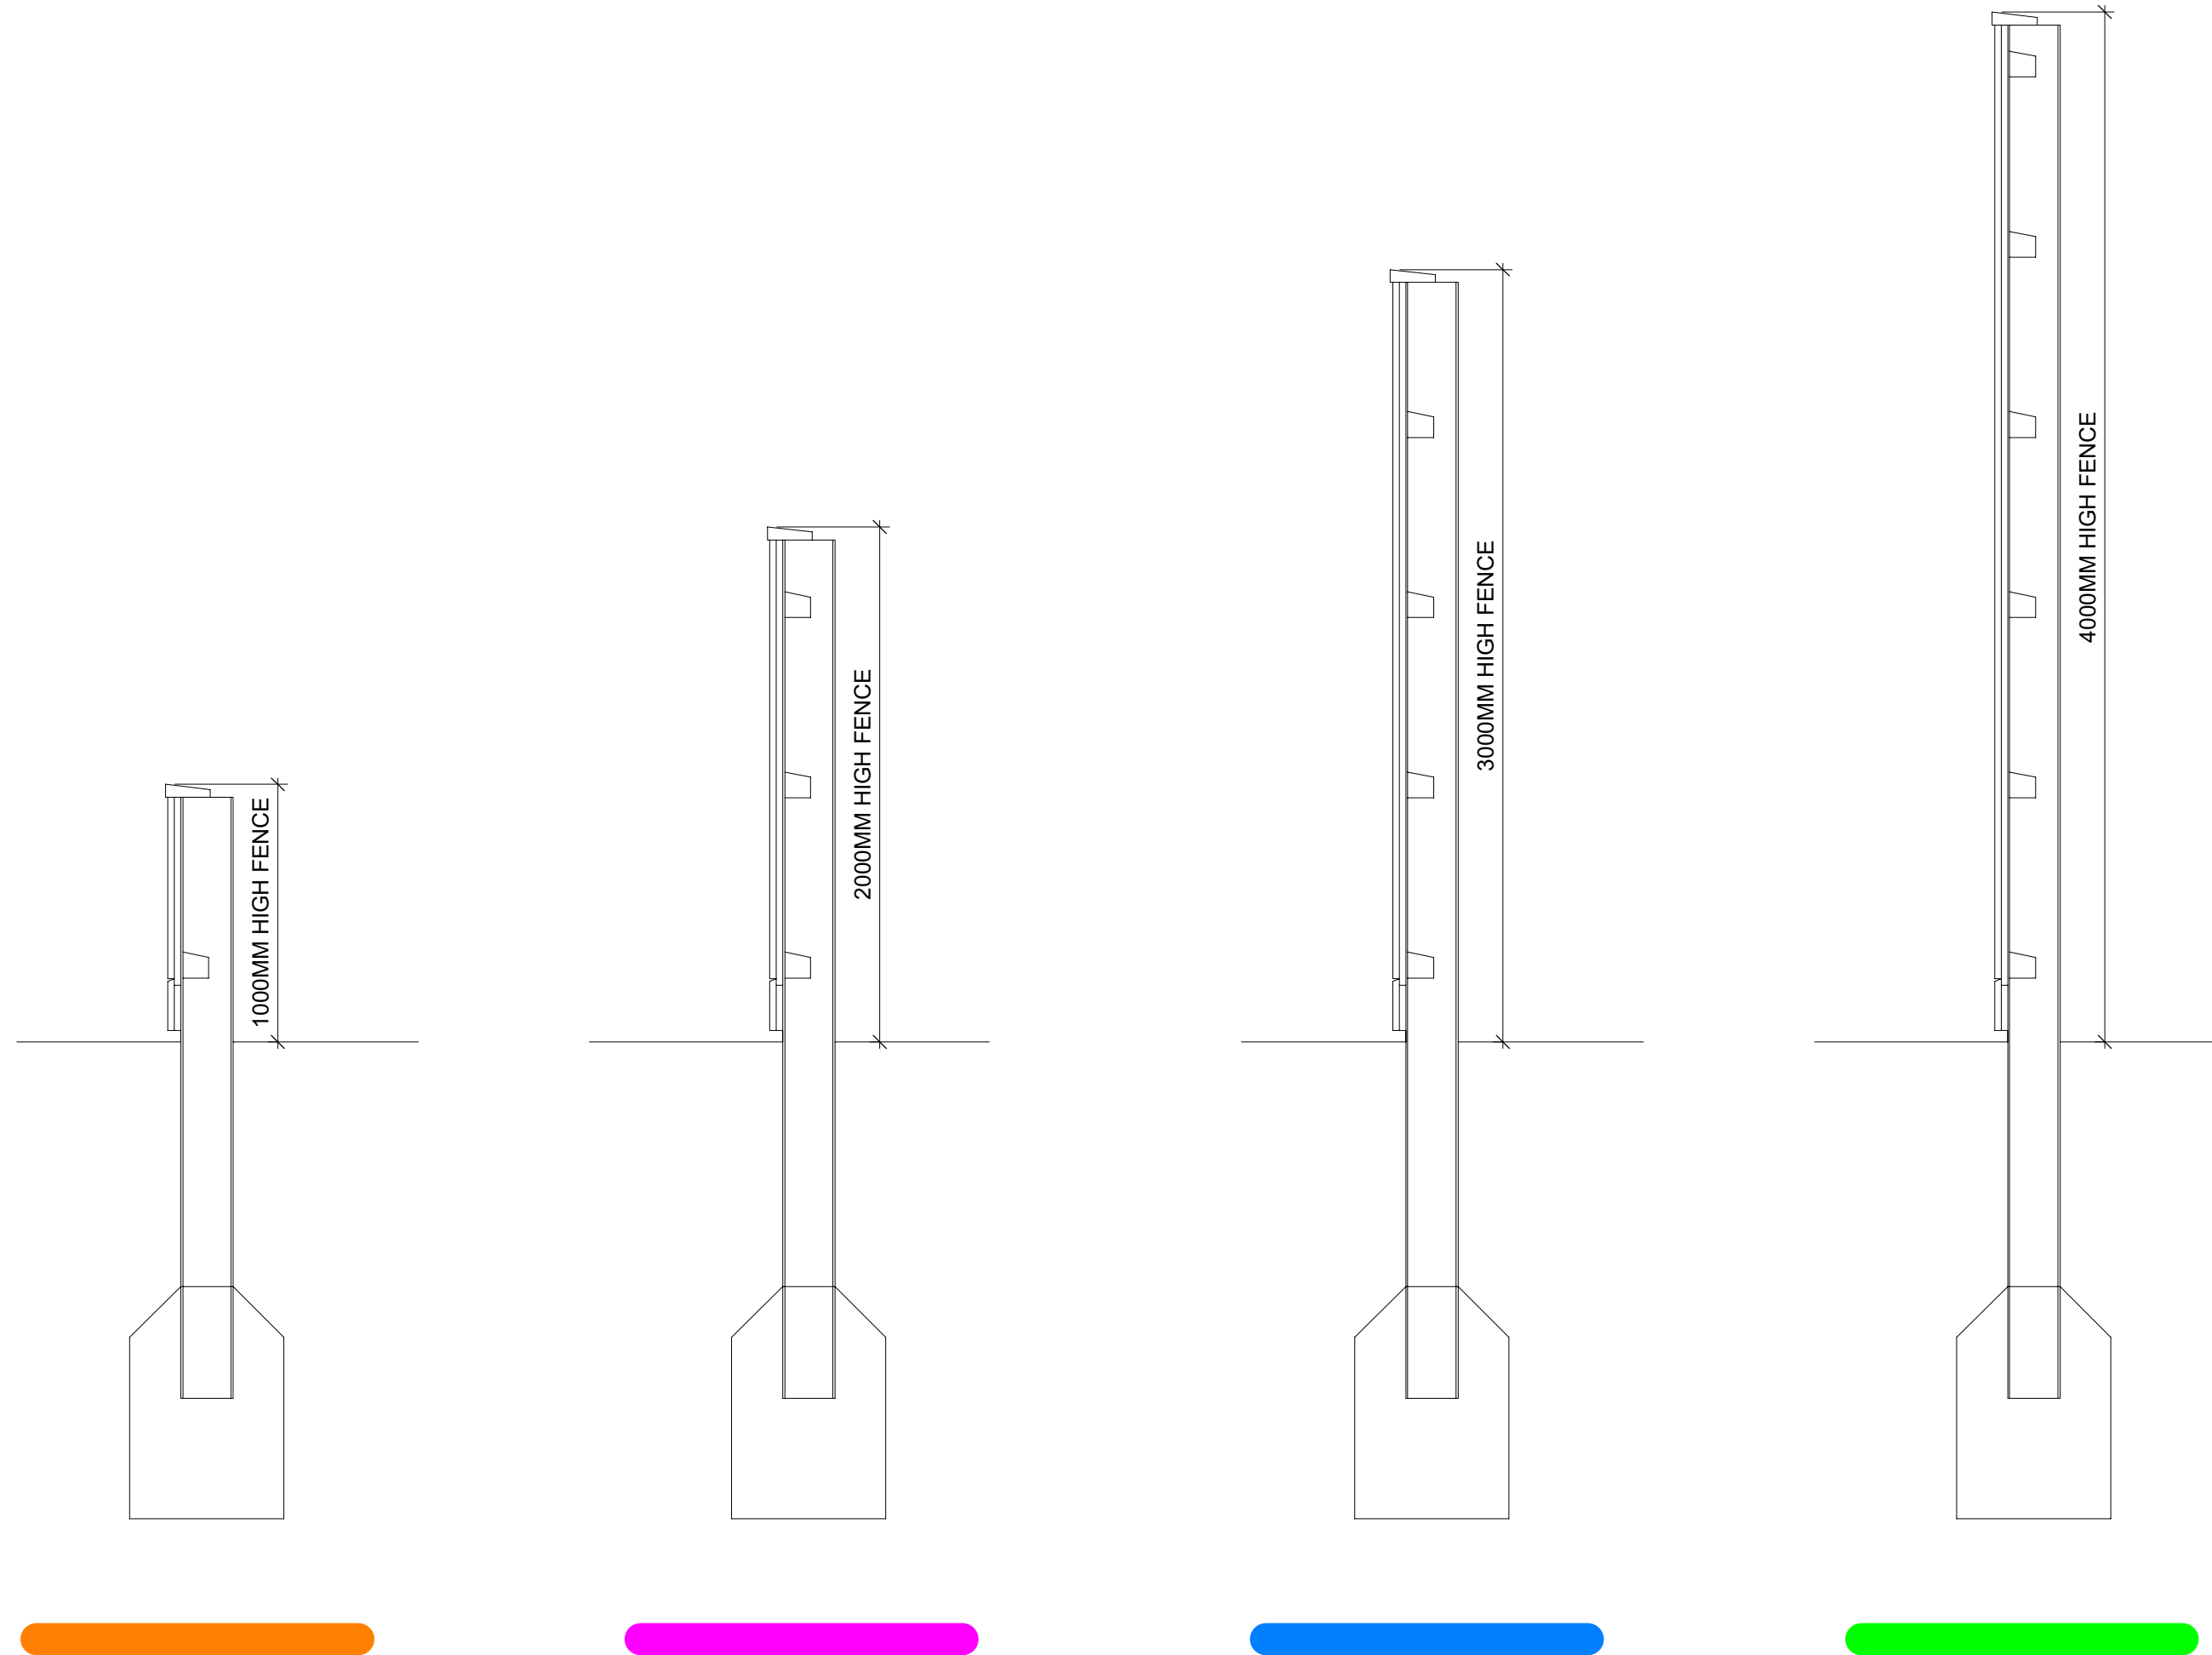

Do not scale this drawing.
Architects are to be notified of any discrepancies.
Contractors must check all dimensions on site.
This drawing is subject to copyright laws and is to be used only for the information as stated only.
The drawing is to be used only for the information as stated only.
For other information refer to the latest revision of any other referenced drawings.
To be read in conjunction with relevant design standards/protocols.

This is a colour drawing. In order to ensure any subsequent reproduction is viewed correctly it should be printed in full colour.

10 0 10 20 30 40 50
SCALE 1:1000
m


200 0 200 400 600 800 1000
SCALE 1:25
mm

200 0 200 400 600 800 1000
SCALE 1:20
mm

N


SITE FENCING KEY

- ACOUSTIC FENCE 4.0m HIGH
- ACOUSTIC FENCE 3.0m HIGH
- ACOUSTIC FENCE 2.0m HIGH
- ACOUSTIC FENCE 1.0m HIGH
- PROPOSED 2.4m HIGH PALADIN FENCE AND GATES (PPG BLACK)
- RETAINED EXISTING SITE FENCING

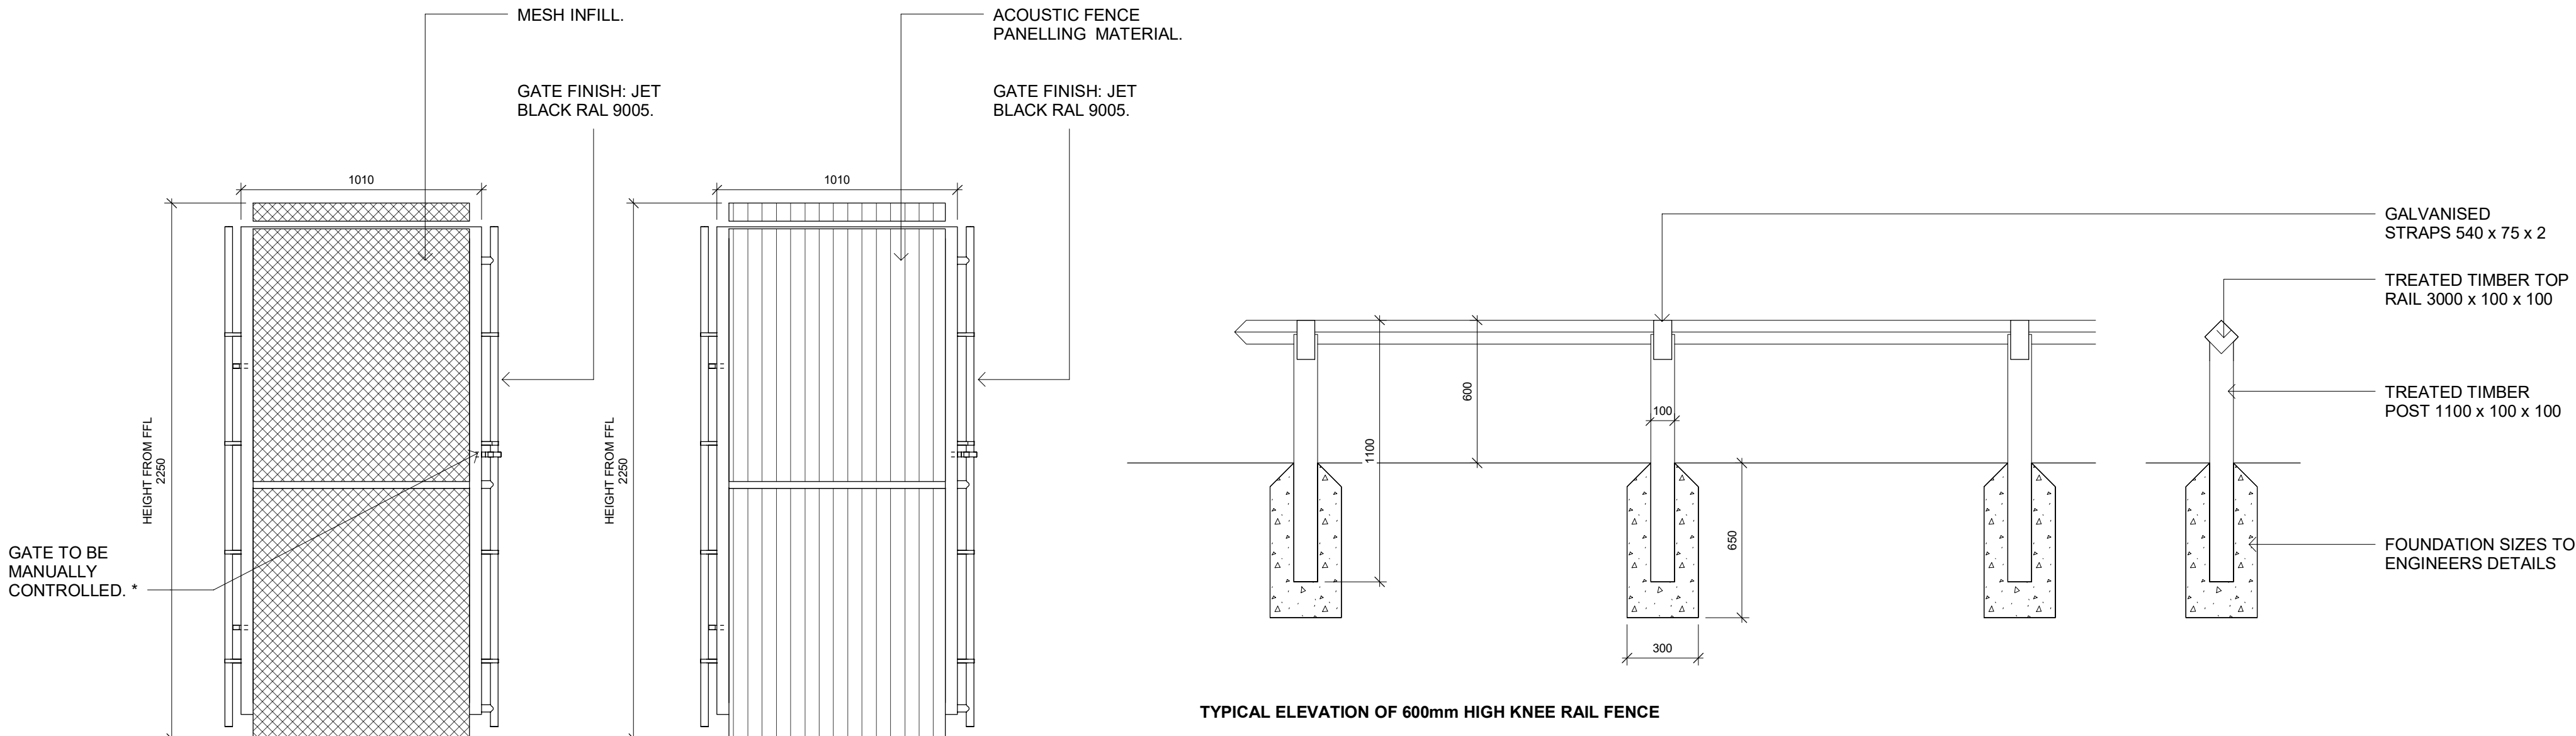


PEDESTRIAN GATE
1 : 20

KNEE RAIL
1 : 20

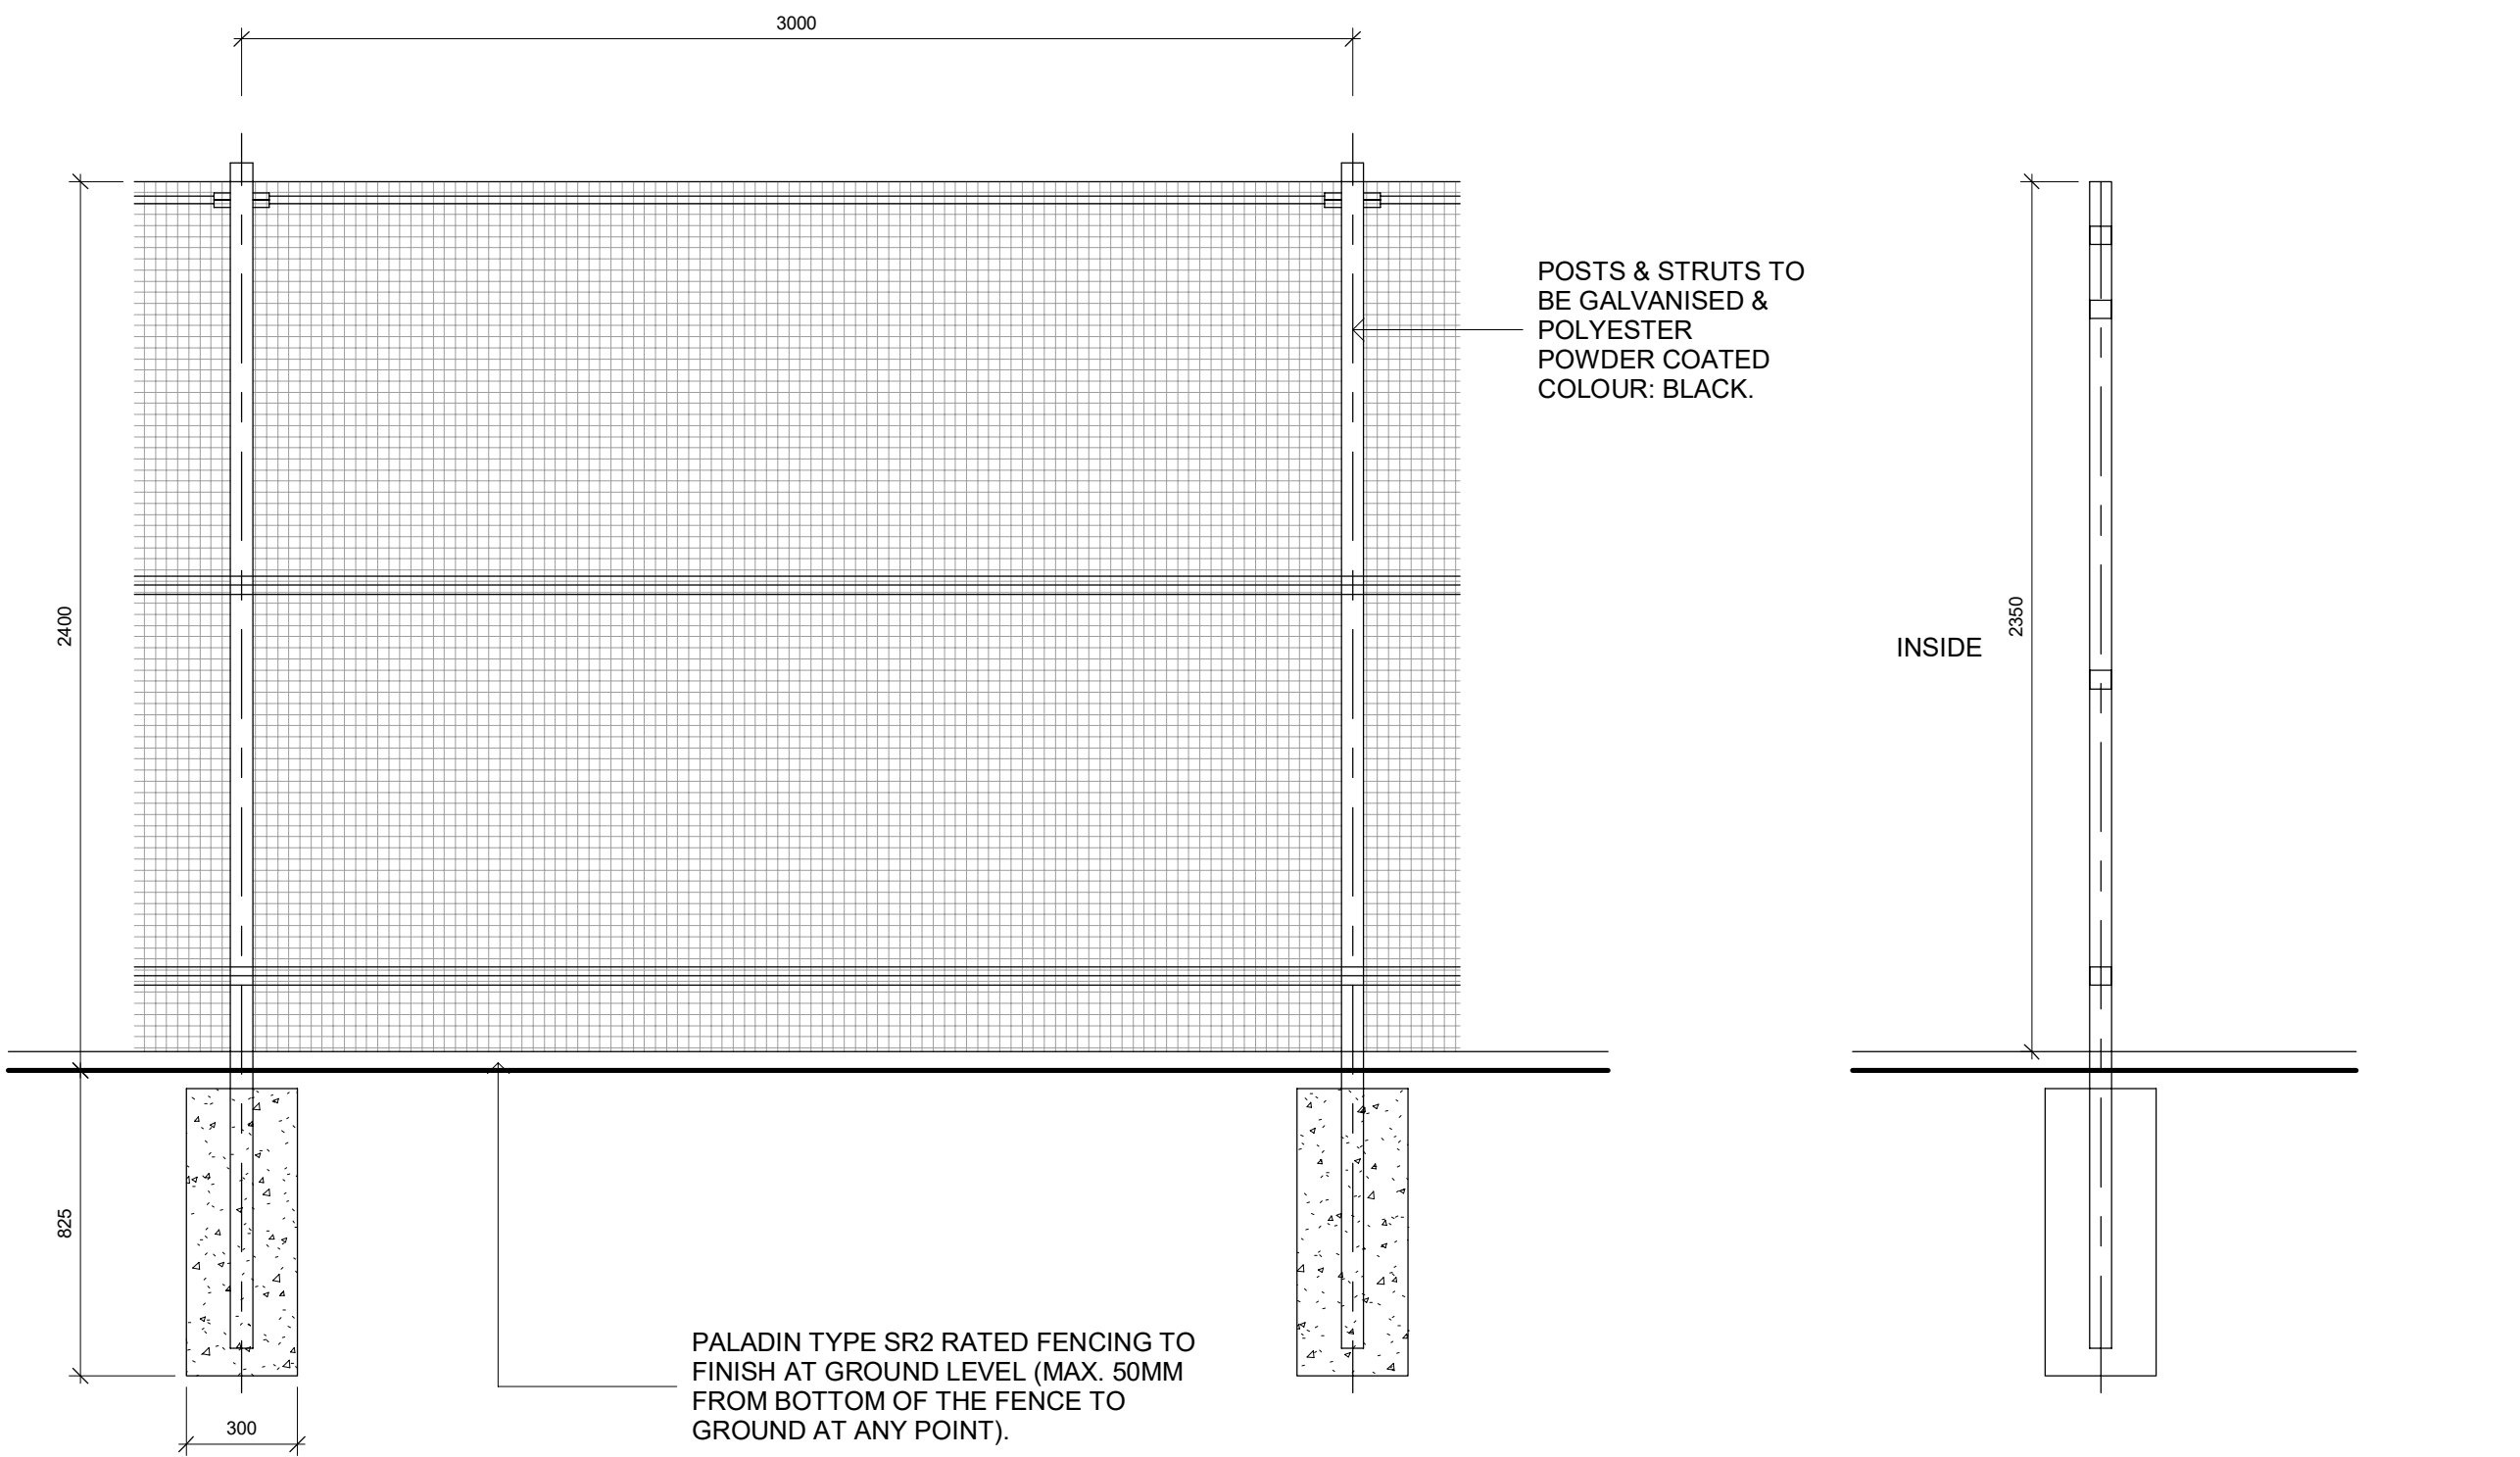

PALADIN FENCE
1 : 20

BOUNDARY TREATMENT PLAN
1 : 1000

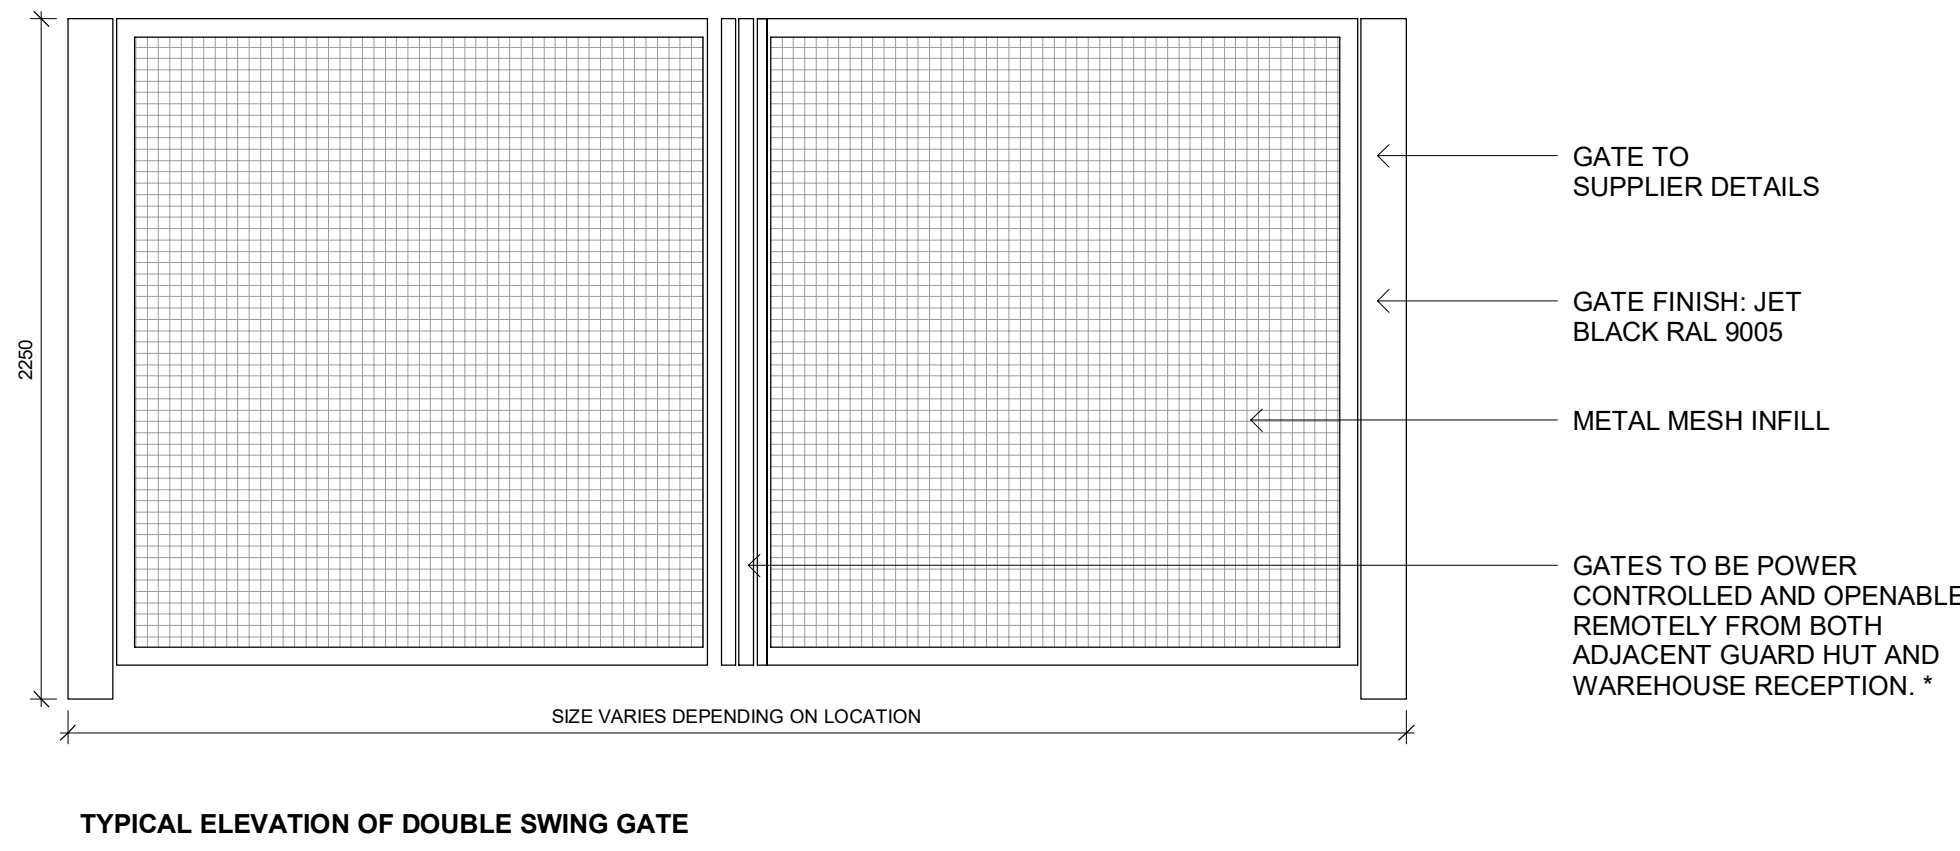

DOUBLE SWING GATE
1 : 25

P10 HYDRANT TANK REVISION CLOUD 20.07.22 MM DW
C1 REMOVED
ADDITIONAL PEDESTRIAN GATE INCORPORATED TO THE SOUTH EAST BOUNDARY. MAIN ROADS REDUCED TO 10 SPIN KLEINER TANK TO THE NORTH INCORPORATED 28.06.22 MM DW
P9 GATE FOR NETWORK RAIL INCORPORATED. SHOWER SHELTER MOVED 20.06.22 DW DW
P8 GRAPHICAL ERROR AMENDED 30.05.22 DW DW
P7 PROPOSED HYDRANT TANKS 30.05.22 DW DW
P6 DRAWING UPDATED FOLLOWING PLANNING CONSULTANT COMMENTS 15.03.22 DW DW
P5 PLANNING ISSUE - DRAWING UPDATED TO CAPTURE LATEST DESIGN DEVELOPMENT 15.02.22 DW DW
P4 PLANNING ISSUE - DRAWING UPDATED TO CAPTURE LATEST DESIGN DEVELOPMENT 22.11.21 CV DW
P3 APPLICATION SITE BOUNDARY AMENDED 09.02.21 GK SR
P2 UPGRADED LANDSCAPING AND HIGHWAY AMENDS CAPTURED FIRST ISSUE 09.02.21 GK GK
P1 Rev Description Date Dwn Ckdt
Status
PLANNING

SMR
SMALLEY MARSEY RISPIN
ARCHITECTS
Floor 2 The Exchange Station Parade Harrogate HG1 1TS
01423 707 757 admin@smrarchitects.co.uk

Project
HAVANT, NEW LANE

Client
HAVANT PROPERTY INVESTMENT LLP

Drawing Title
PROPOSED BOUNDARY TREATMENTS PLAN

Proj Ref	Origin	Zone	Level	Type	Role	Rev	Status	Rev
7379 - SMR	- 00	- ZZ	- DR	- A	- 2008	- S4	- P10	

SMR Job Ref	Sheet	Scale	Drawn
7379-00-2008	A0	NOTED	GK