
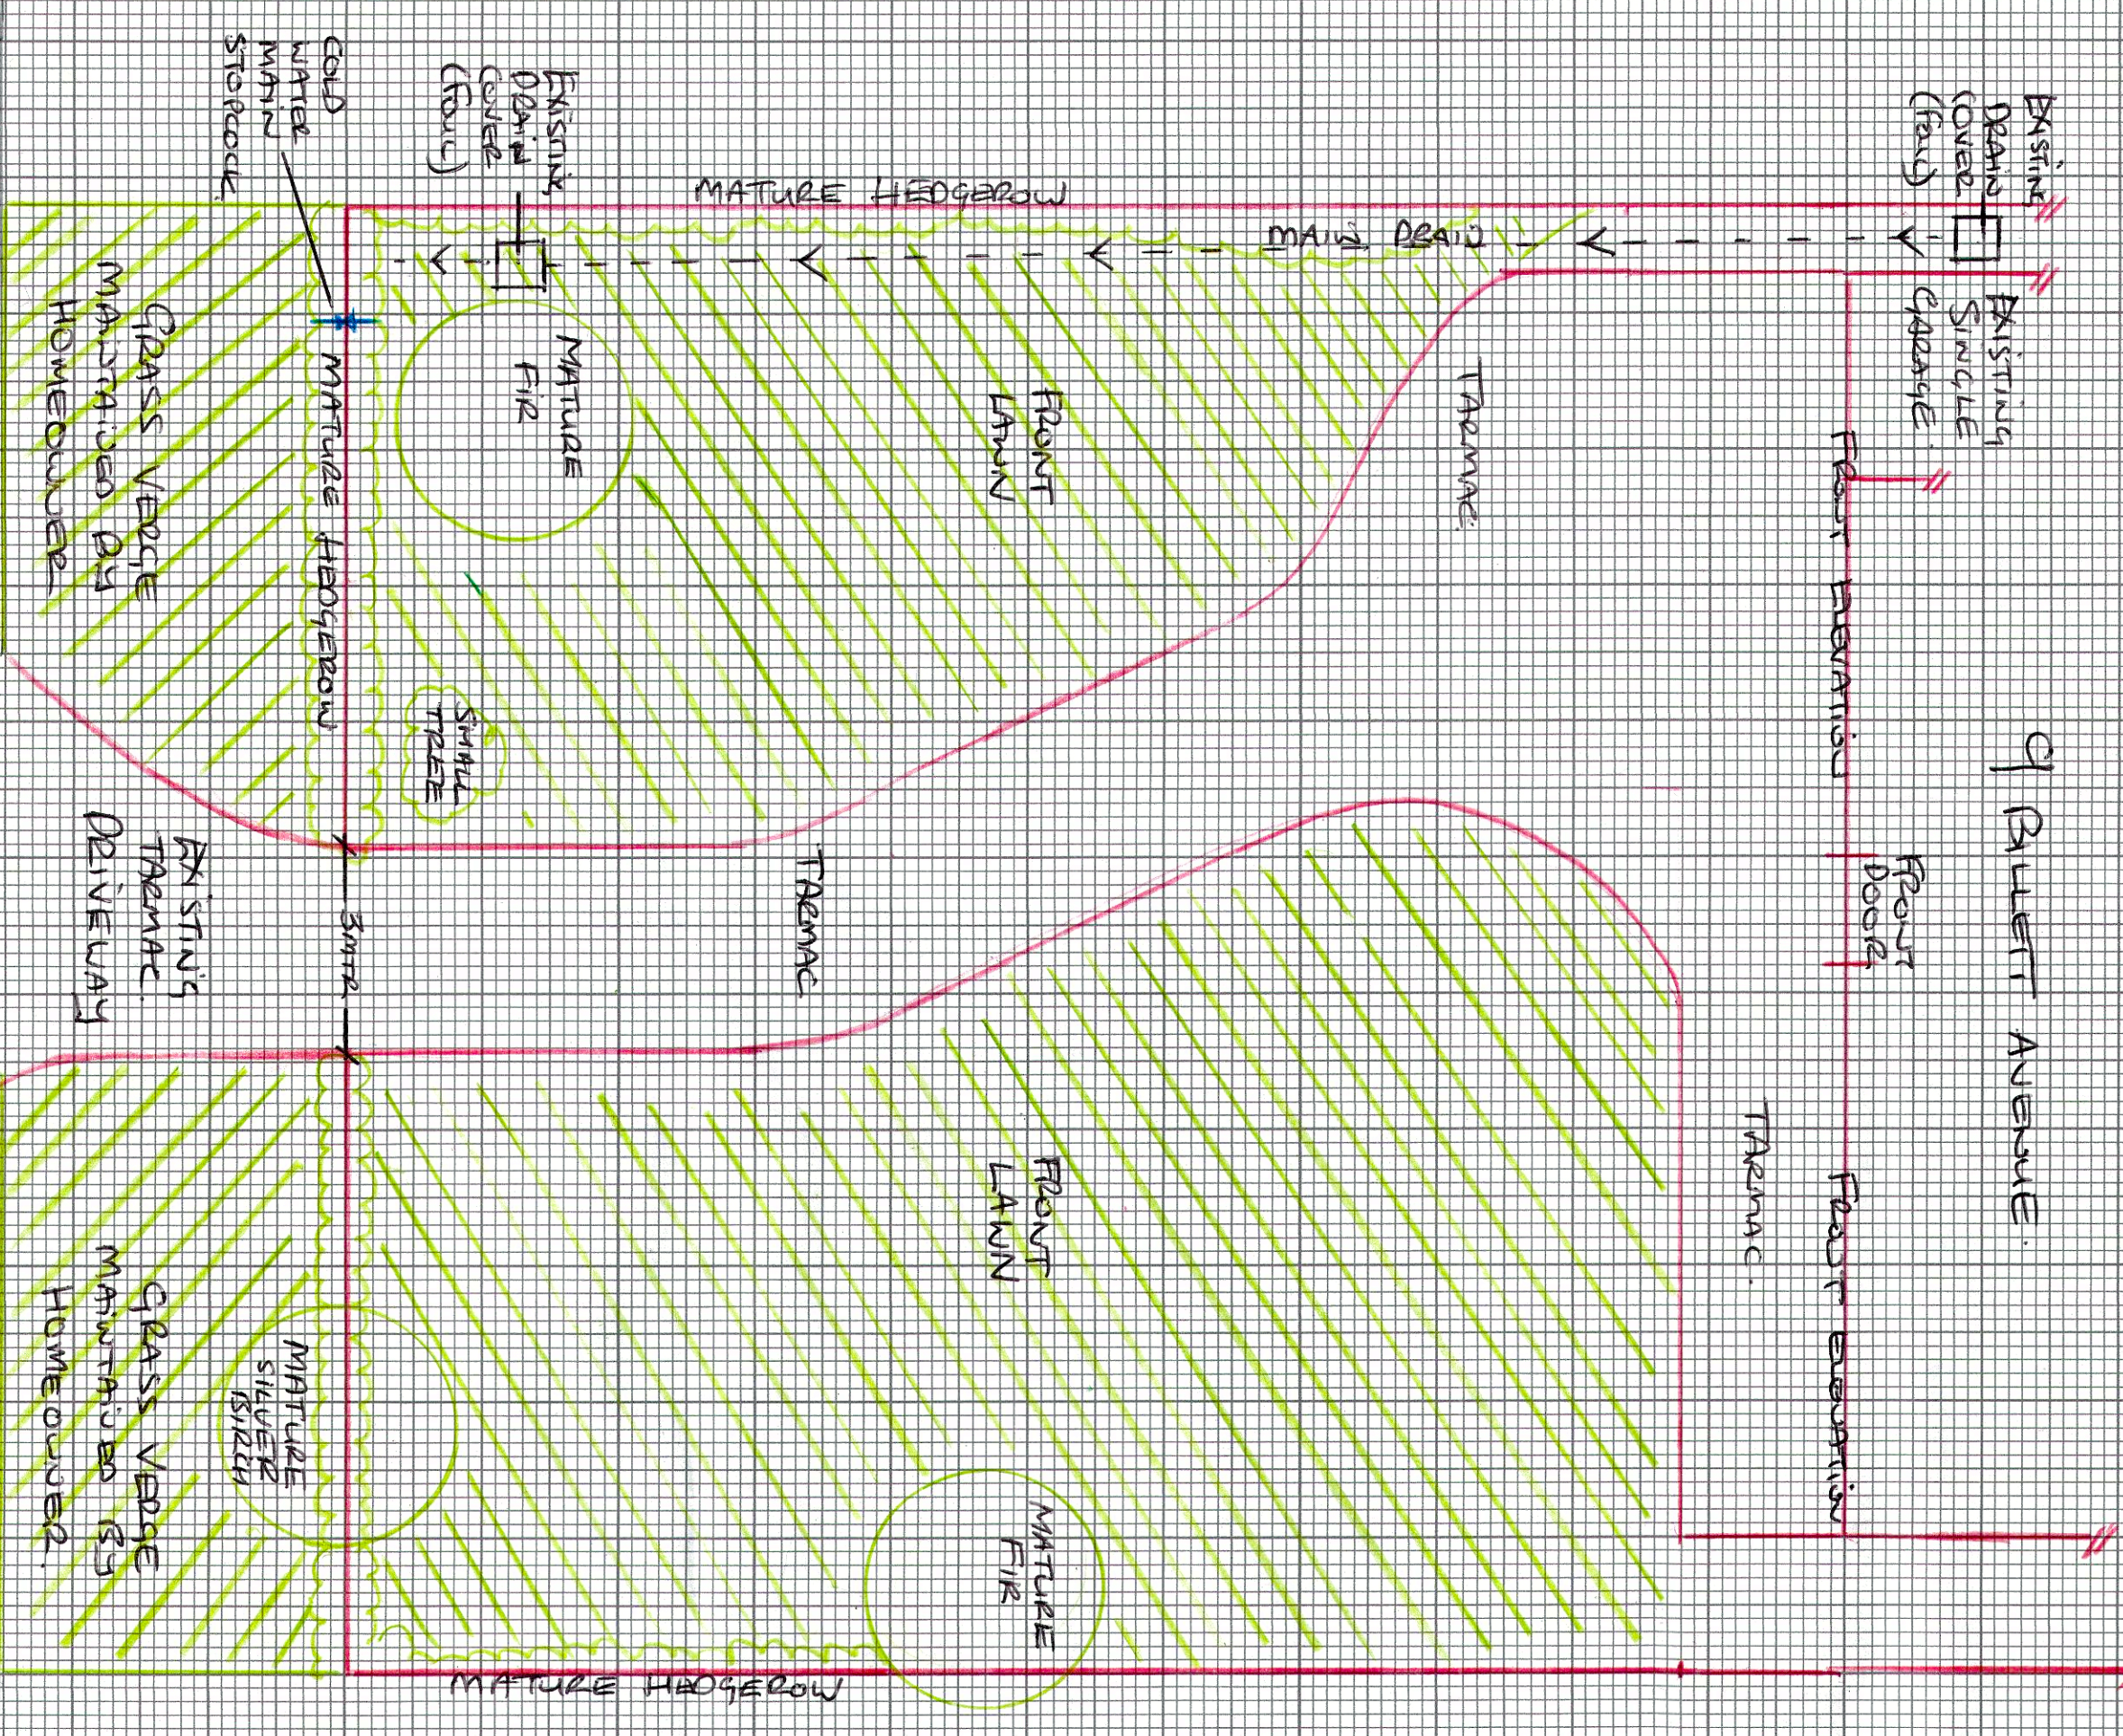


SCALE 1:100
PROPOSED NEW LAYOUT
10TH JULY 2022

SCALE 1:100
EXISTING LAYOUT
10TH JULY 2022

BOUNDARY LINE WITH 7 BILLET AVENUE

BOUNDARY LINE WITH 11 BILLET AVENUE

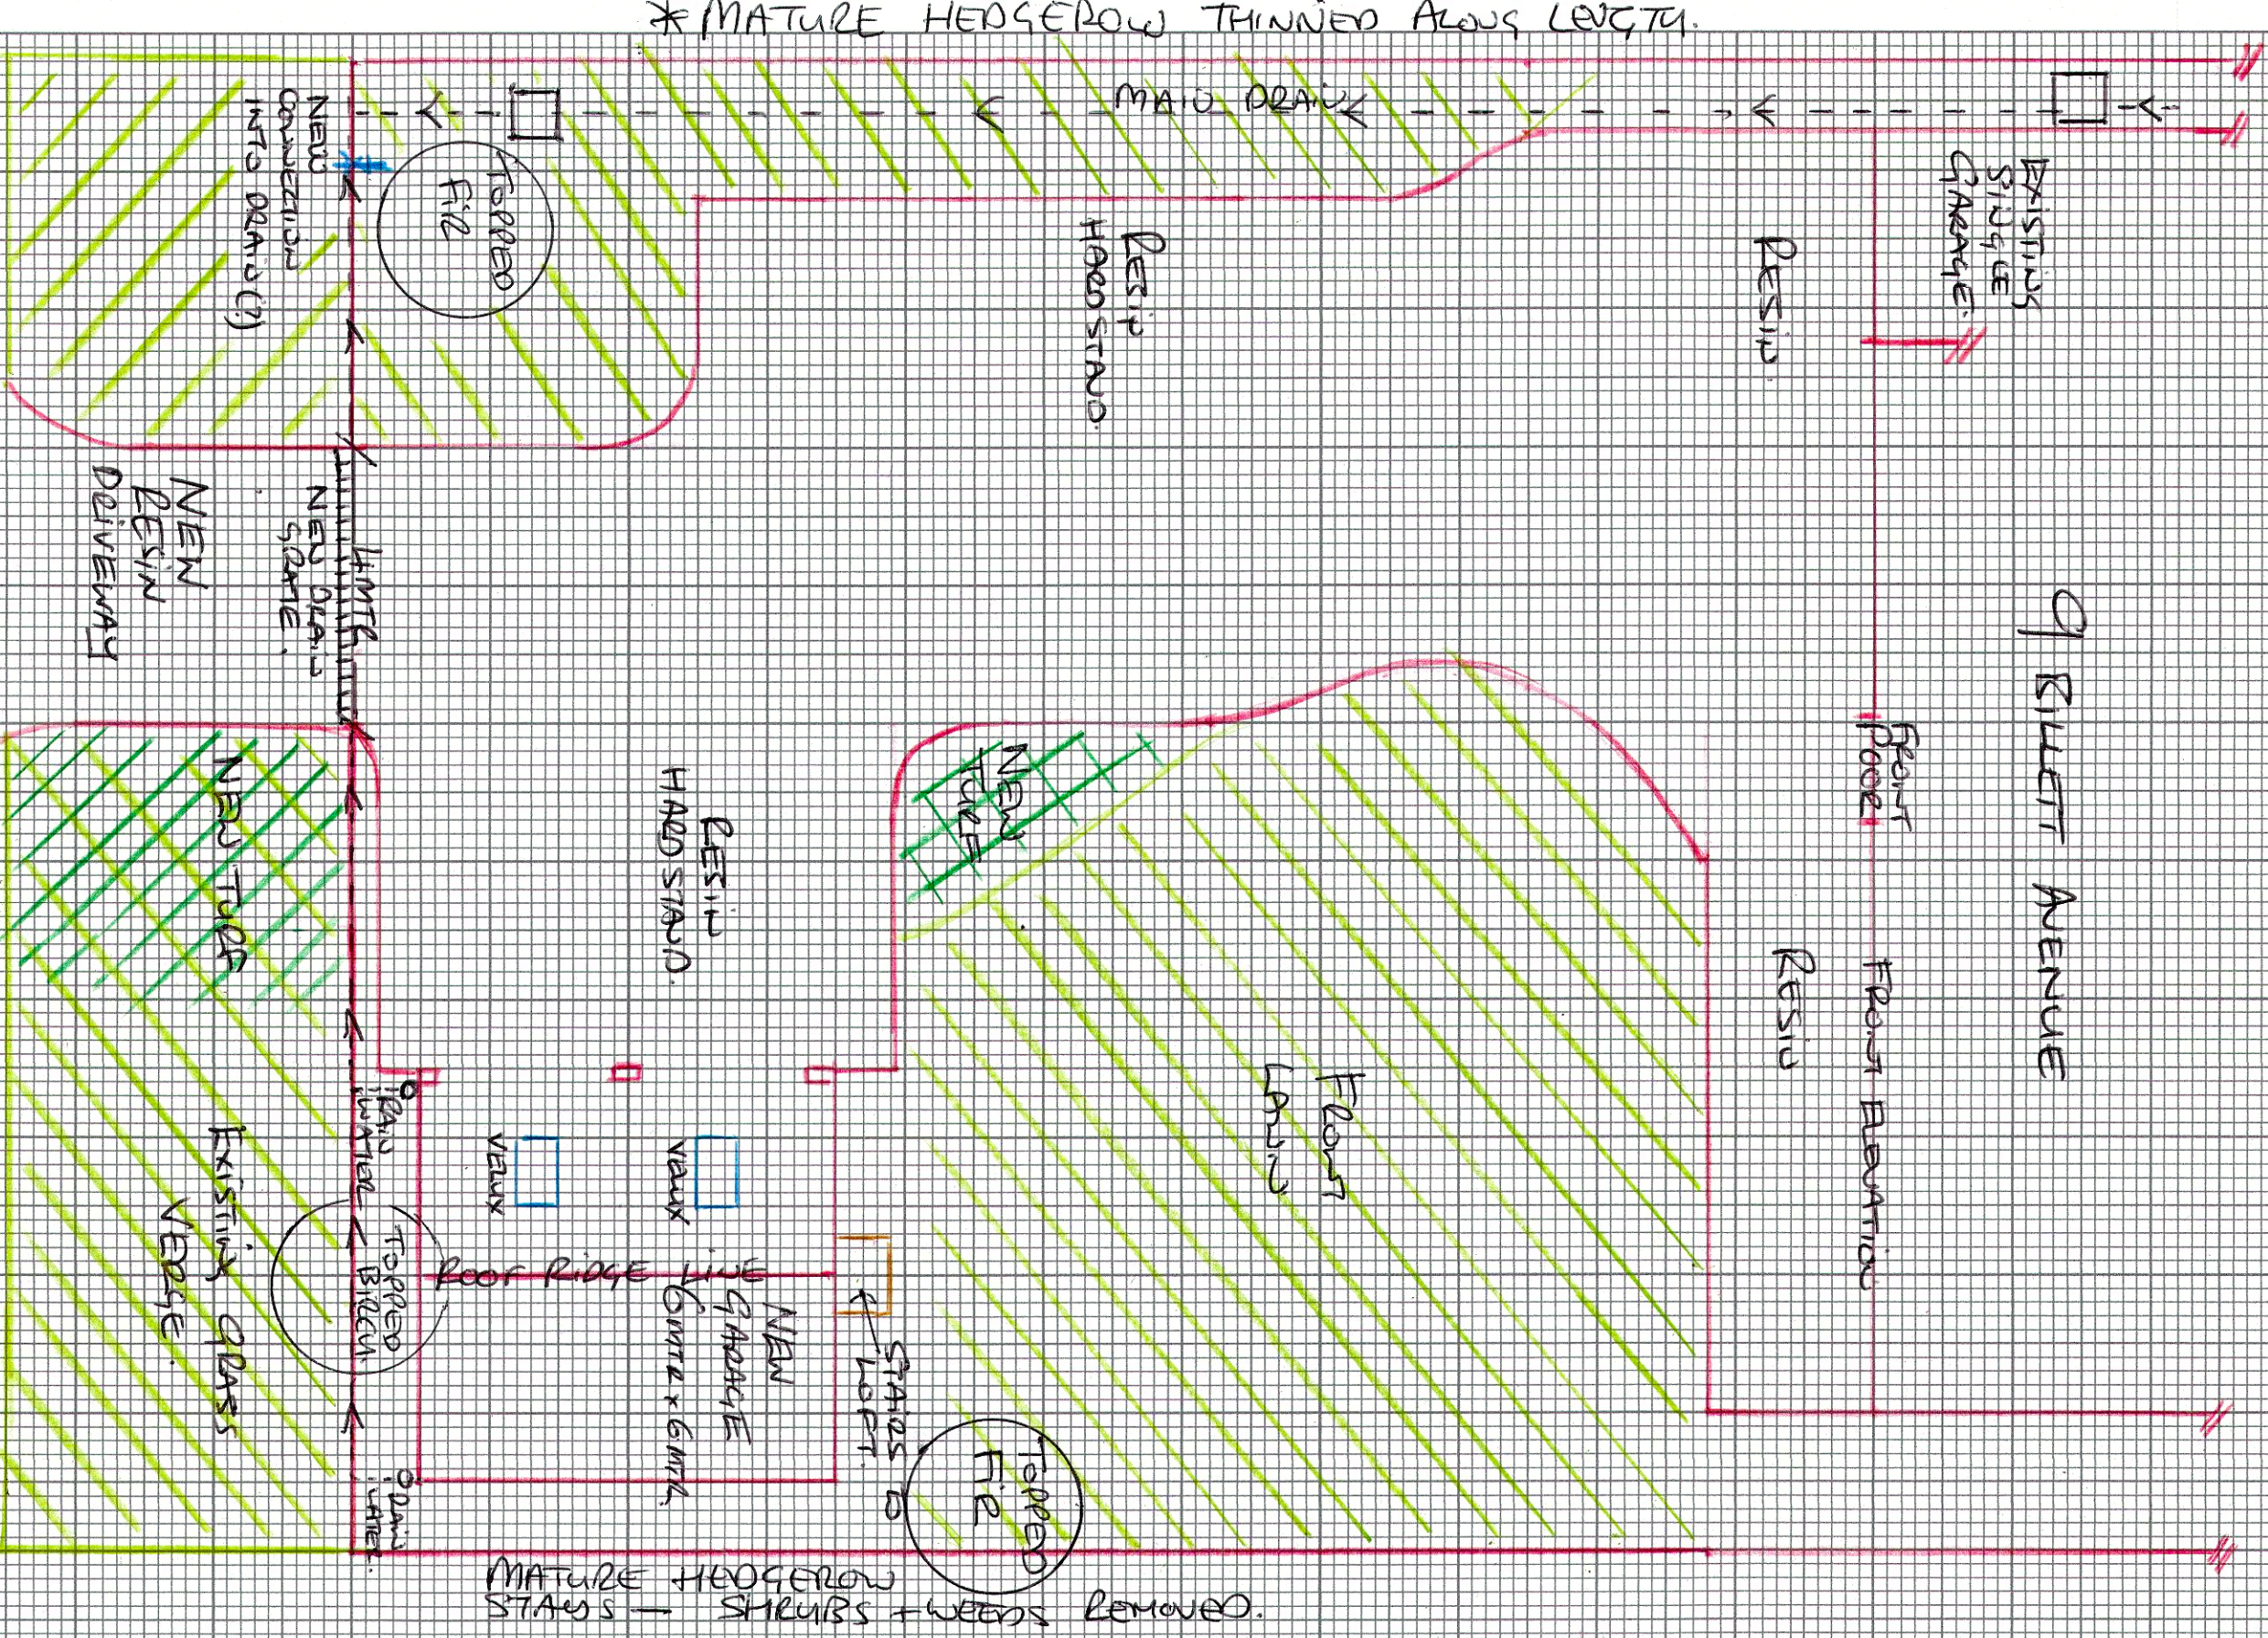

9 BILLET AVENUE - NEW DOUBLE GARAGE PROPOSAL

OPPOSITE
NEIGHBOURS
DRIVE
ENTRANCE