



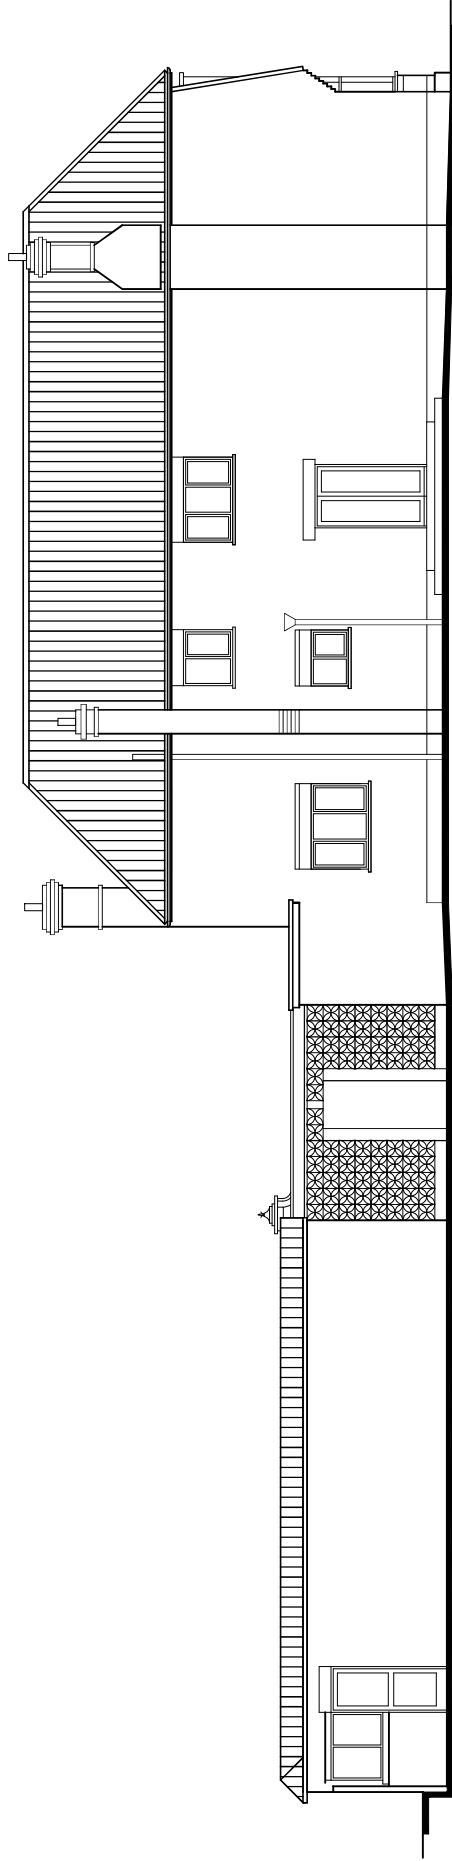

NORTH

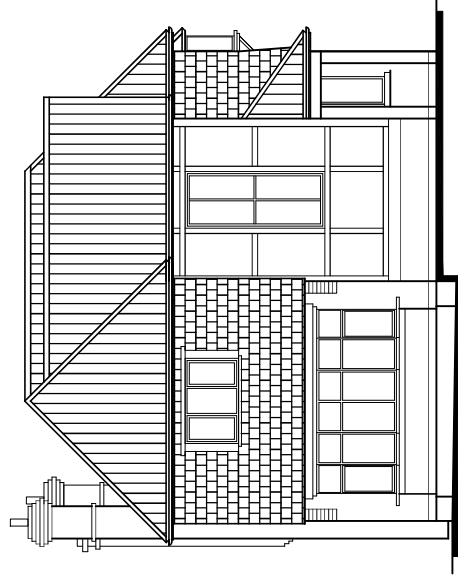

WEST



Critchley Architecture And Design Ltd.
Contact: 03392 474 999 | info@caad.online

The Old Brewery, 55 South Street, Havant, PO9 1BU

SURVEY ELEVATIONS

Revisions	a) Note/Date/Initial
b)	
c)	
d)	

2 Queen Anne's Drive,
Bedhampton,
Havant,
PO9 3PG

Scale A1=1:50, A3=1:100
Drawn JHL
Date 27/06/2022

22060-302⁰

10m

20m

30m

40m