Drawing Notes

Drawing survey carried out with laser measure, subject to minor inaccuracies. Survey was non-invasive and taken from ground level. External heights shown indicatively. Internal wall, floor, and roof build-ups shown indicatively. Drawings are for planning purposes only and subject to building control and other statutory approvals

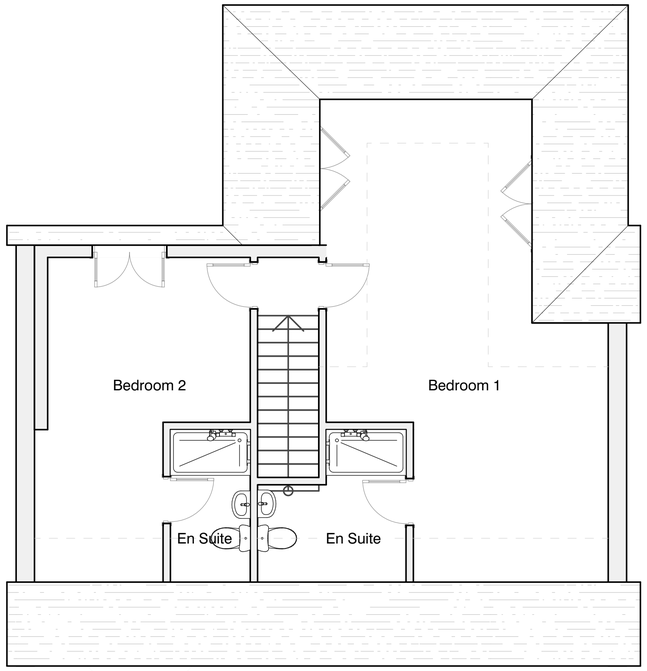

Proposed Second Floor 1:50

Scale 1:50

Rev	Date	Description	Initials

Adjacent Properties and boundaries are shown for illustrative purposes only and have not been surveyed unless otherwise stated. All areas shown are approximate and should be verified before forming the basis of a decision. Do not scale other than for Planning purposes. All dimensions must be checked by the contractor before commencing work on site. No deviation from this drawing will be permitted without prior written consent of the architect. The copyright of this drawing remains with inCollective and may not be reproduced in any form without prior written consent.

incollective.works
w: incollective.works e: hello@incollective.works m: + 44 7367 36321

Project / 22 West Brook View, Emsworth
Title / Loft Plans

Scale / 1:50 @A1
Drawn / TW
Date / November 2022
Drawing Number / **080 - PL 13**