


PROPOSED FENCE REAR (GARDEN SIDE) ELEVATION

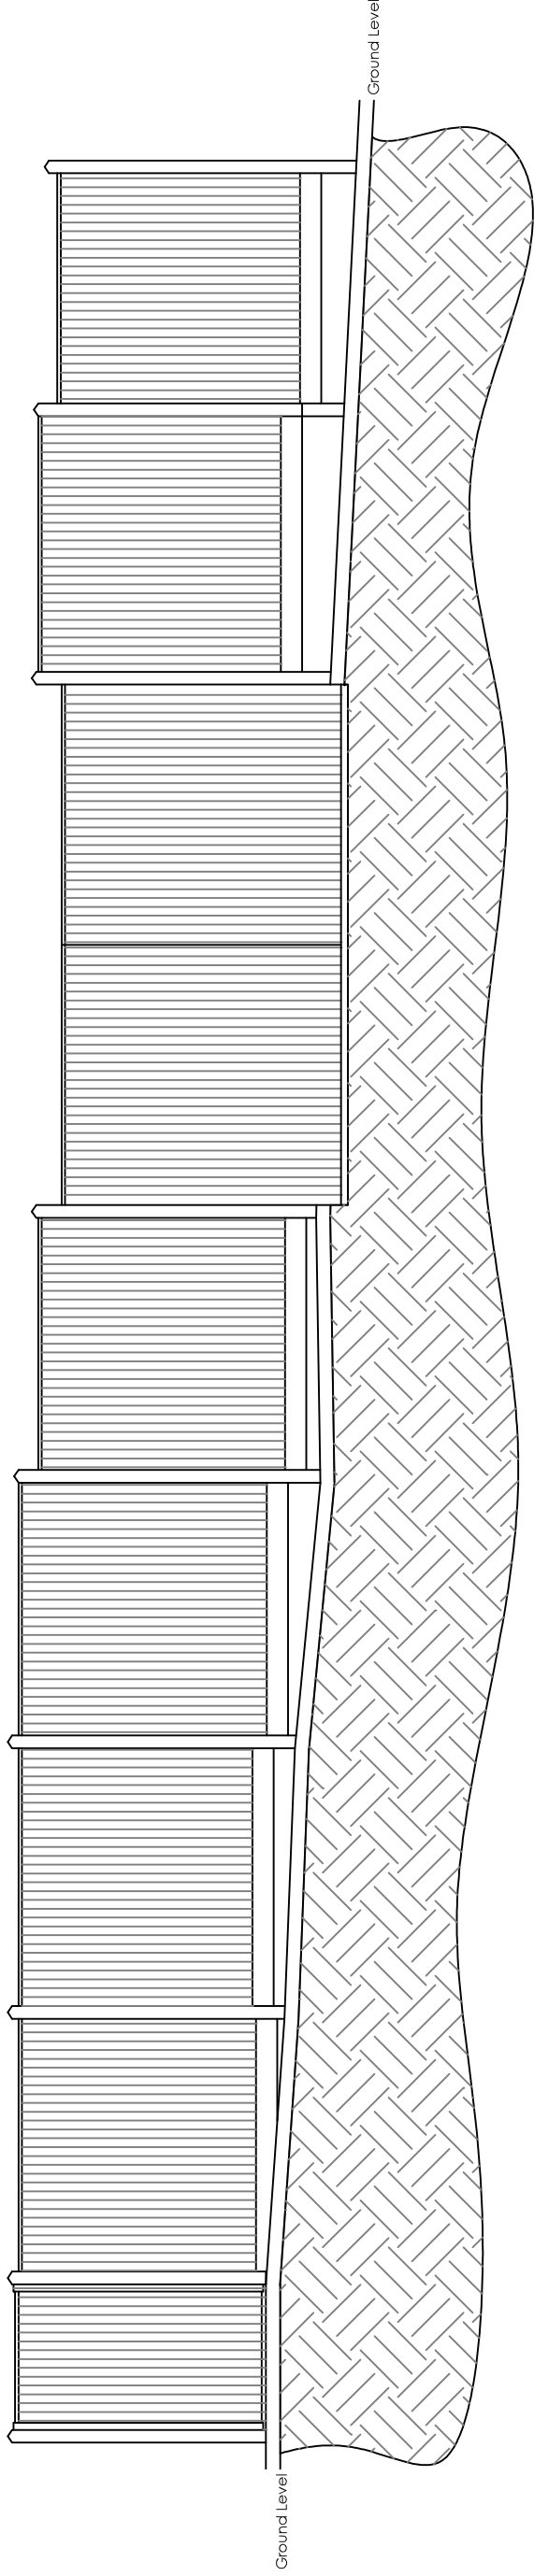

PROPOSED FENCE - FRONT (ROAD SIDE) ELEVATION

Copyright is reserved by GBS Designs and is issued on the condition that it is not copied or disclosed by or to any unauthorised persons without prior consent in writing from GBS Designs.

All dimensions to be checked on site

All structural elements to be specified by a suitably qualified structural engineer.

REV	DESCRIPTION	DRAWN	DATE
-	Initial design	GBS	23.05.22
A	Additional notes and ground/earth hatching added for clarity	GBS	03.08.22
B	Comments from highway engineer consultant heeded to scheme	GBS	14.11.22

Drawing Ref

29 FRESHFIELD 05

Scale at A1

N/A

Scale at A3

Scale at A3

1:50

Date

23 MAY 2022

Drawn by

GBS

Drawing Title

29 Freshfield Gardens,
Waterlooville,
Hampshire,
PO7 7TL.



CAD - ARCHITECTURE - DESIGN

6 Shillinglee Waterlooville
Hampshire PO7 5RW
Tel 023 9225 8315
www.gbsimages.co.uk