5 SECTION ELEVATION EE'
000006
SCALE 1: 100

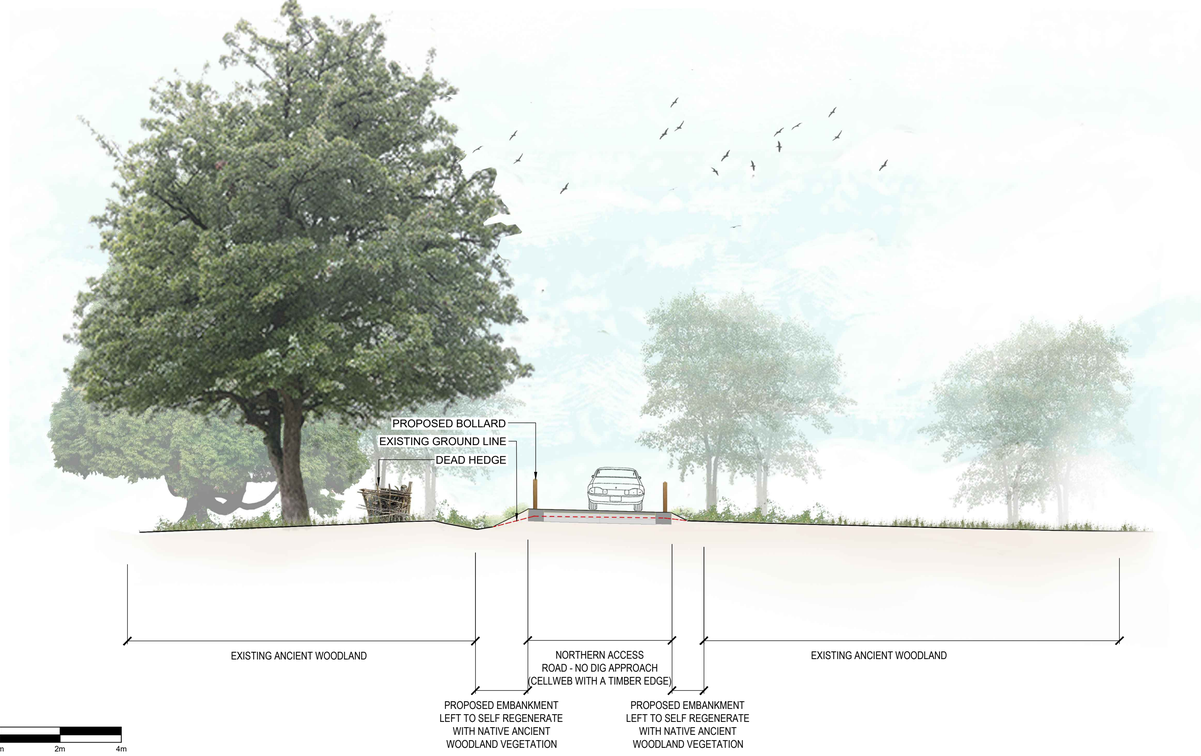

Scale 1:100
4m 3m 2m 1m 0m 2m 4m

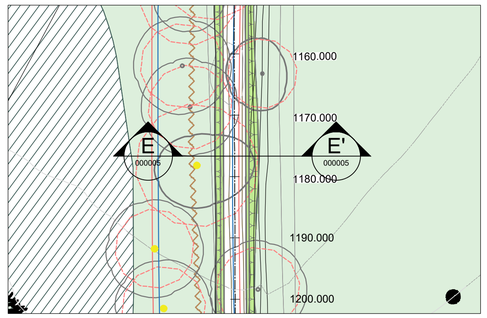

PLAN VIEW
Scale 1/500

Notes:

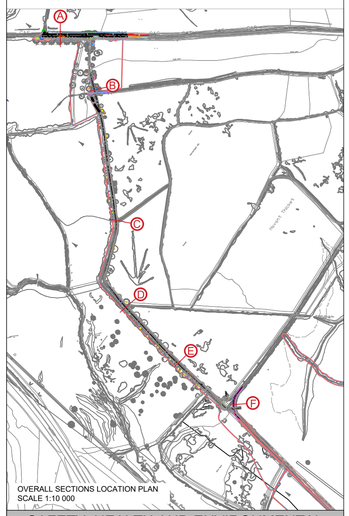

6 SECTION ELEVATION FF'
000006
SCALE 1: 100

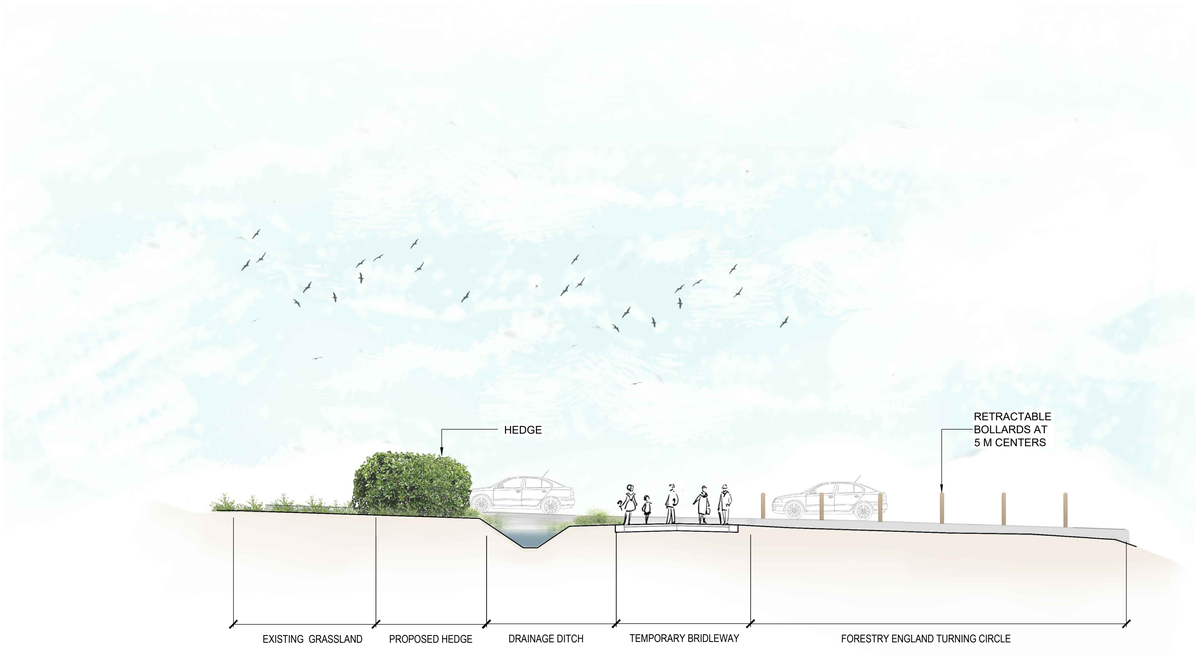

Scale 1:100
4m 3m 2m 1m 0m 2m 4m

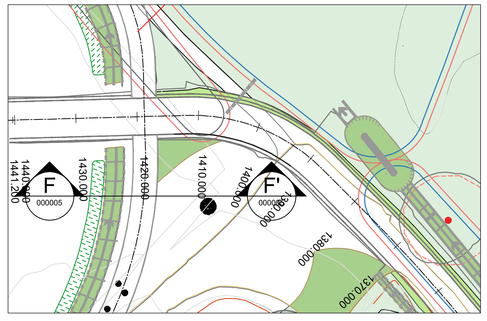

PLAN VIEW
Scale 1/500

SAFETY, HEALTH AND ENVIRONMENTAL INFORMATION

In addition to the hazards/risks normally associated with the types of work detailed on this drawing, note the following significant residual risks (Reference shall also be made to the design hazard log).

Construction
(Enter "None" if applicable)

Maintenance / Cleaning
(Enter "None" if applicable)

Use
(Enter "None" if applicable)

Decommissioning / Demolition
(Enter "None" if applicable)

Rev. Status	Drn By	Ckd By	Rev By	Auth By	Description	Date
C01 A1	RV	CP	JM	BJ	First Issue	30/06/22

ATKINS
Member of the SNC-Lavalin Group
Aztec West
500 Park Avenue
Almondsbury
Bristol
BS32 4RZ
Tel: +44 (0)1454 662000
Fax: +44 (0)1454 663333
www.atkinsglobal.com

Copyright © Atkins Limited (2020)

Drawing Suitability: Initial non-contractual code
Status: A1

Contractors Drawing Number:
HTR - ATK - ZZ - ZZ - DR - L - 0048
Project | Originator | Volume | Location | Type | Role | Number

Telephone: Havant (023) 9249 9888
Fax: Havant (023) 9245 3632
Website: www.portsmouthwater.co.uk
Registered Office: PO Box 8 West Street
Havant Hampshire PO9 1LG
REGISTERED IN ENGLAND No. 2536455
Portsmouth Water

Project Ref. No:	Sheet:	Scale:	Sheet Size:
HTR	3 of 3	AS SHOWN	A1

Project Title:
HAVANT THICKET RESERVOIR

Drawing Title:
Landscape Sections Northen Access
Sheet 3 of 3

ALL DIMENSIONS ARE IN MILLIMETRES UNLESS OTHERWISE STATED

Reproduced by permission of Ordnance Survey on behalf of HMSO. © Crown Copyright and database right 2020. All rights reserved. Ordnance Survey Licence Number 100018036.

Portsmouth Water Drawing Number:
Rev: C01