



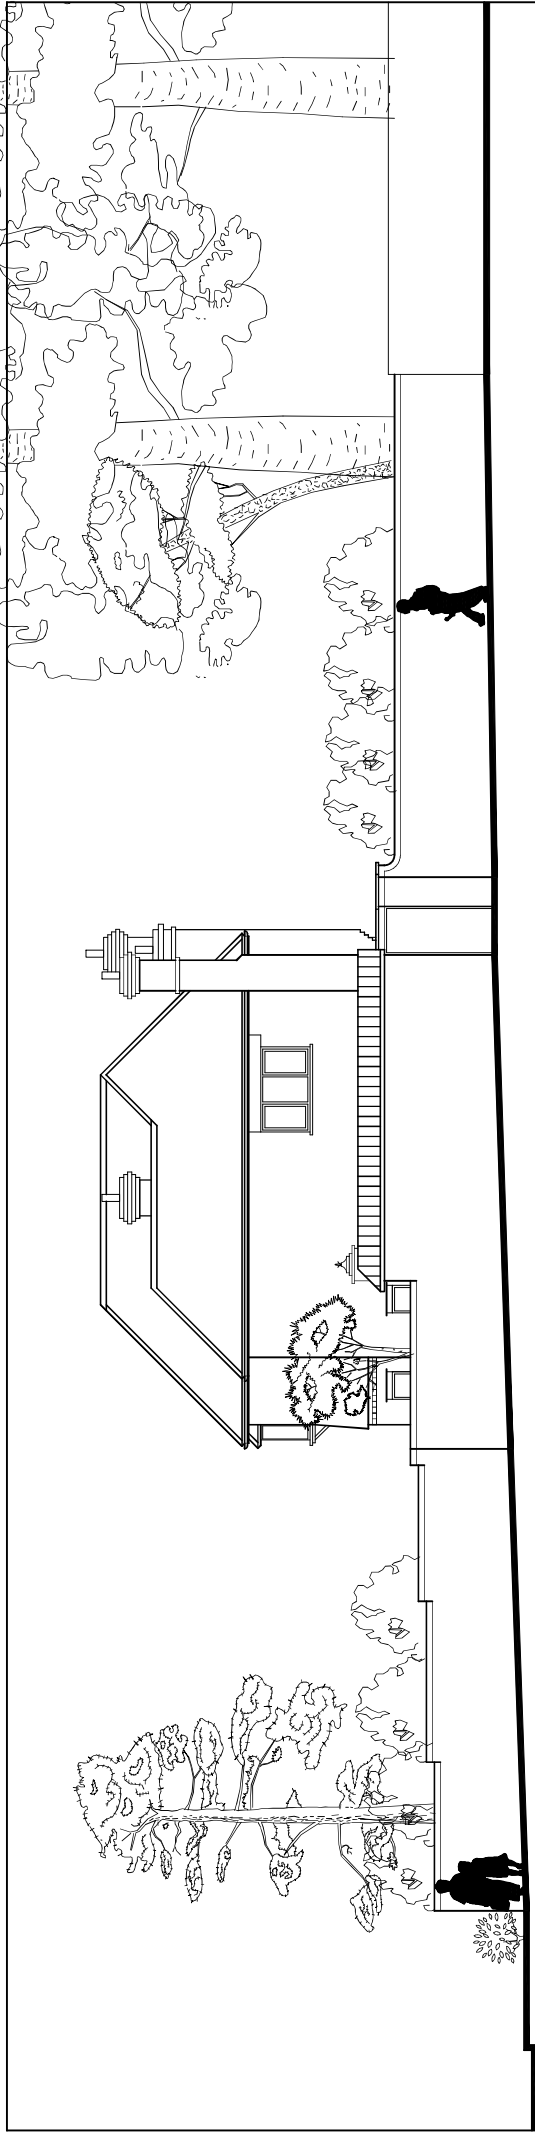

EXISTING

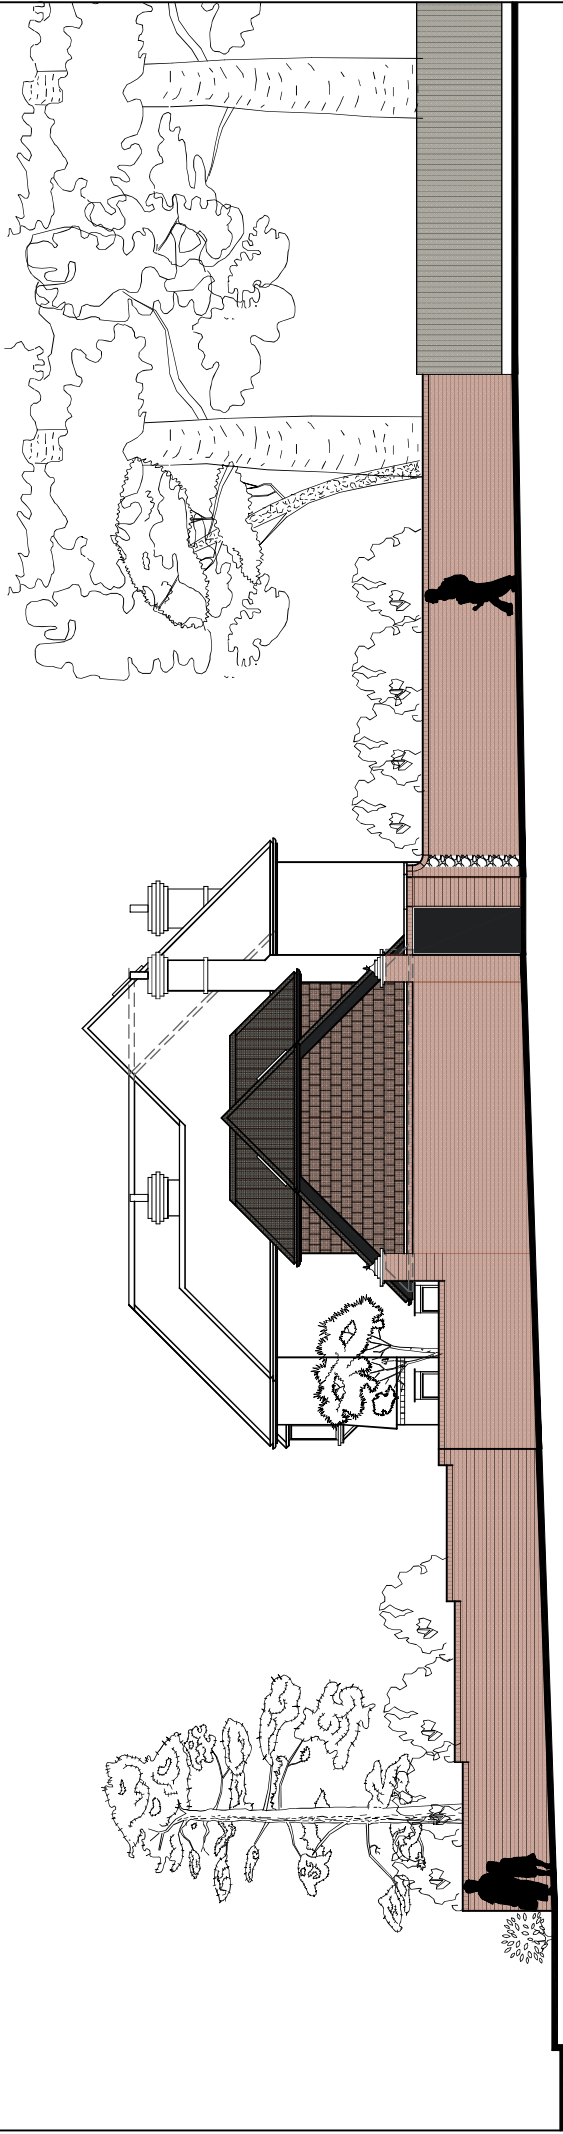

PROPOSED



Critchley Architecture And Design Ltd.
Contact: 03399 474 919 | info@cadonline

The Old Brewery, 55 South Street, Havant, PO9 1BU

STREET ELEVATIONS

Revisions

- a)
- b)
- c)
- d)

2 Queen Anne's Drive,
Bedhampton,
Havant,
PO9 3PG

Scale A1=1:50, A3=1:100
Drawn JHL
Date 07/11/2022

22060-513⁰

10m

20m

30m

40m