
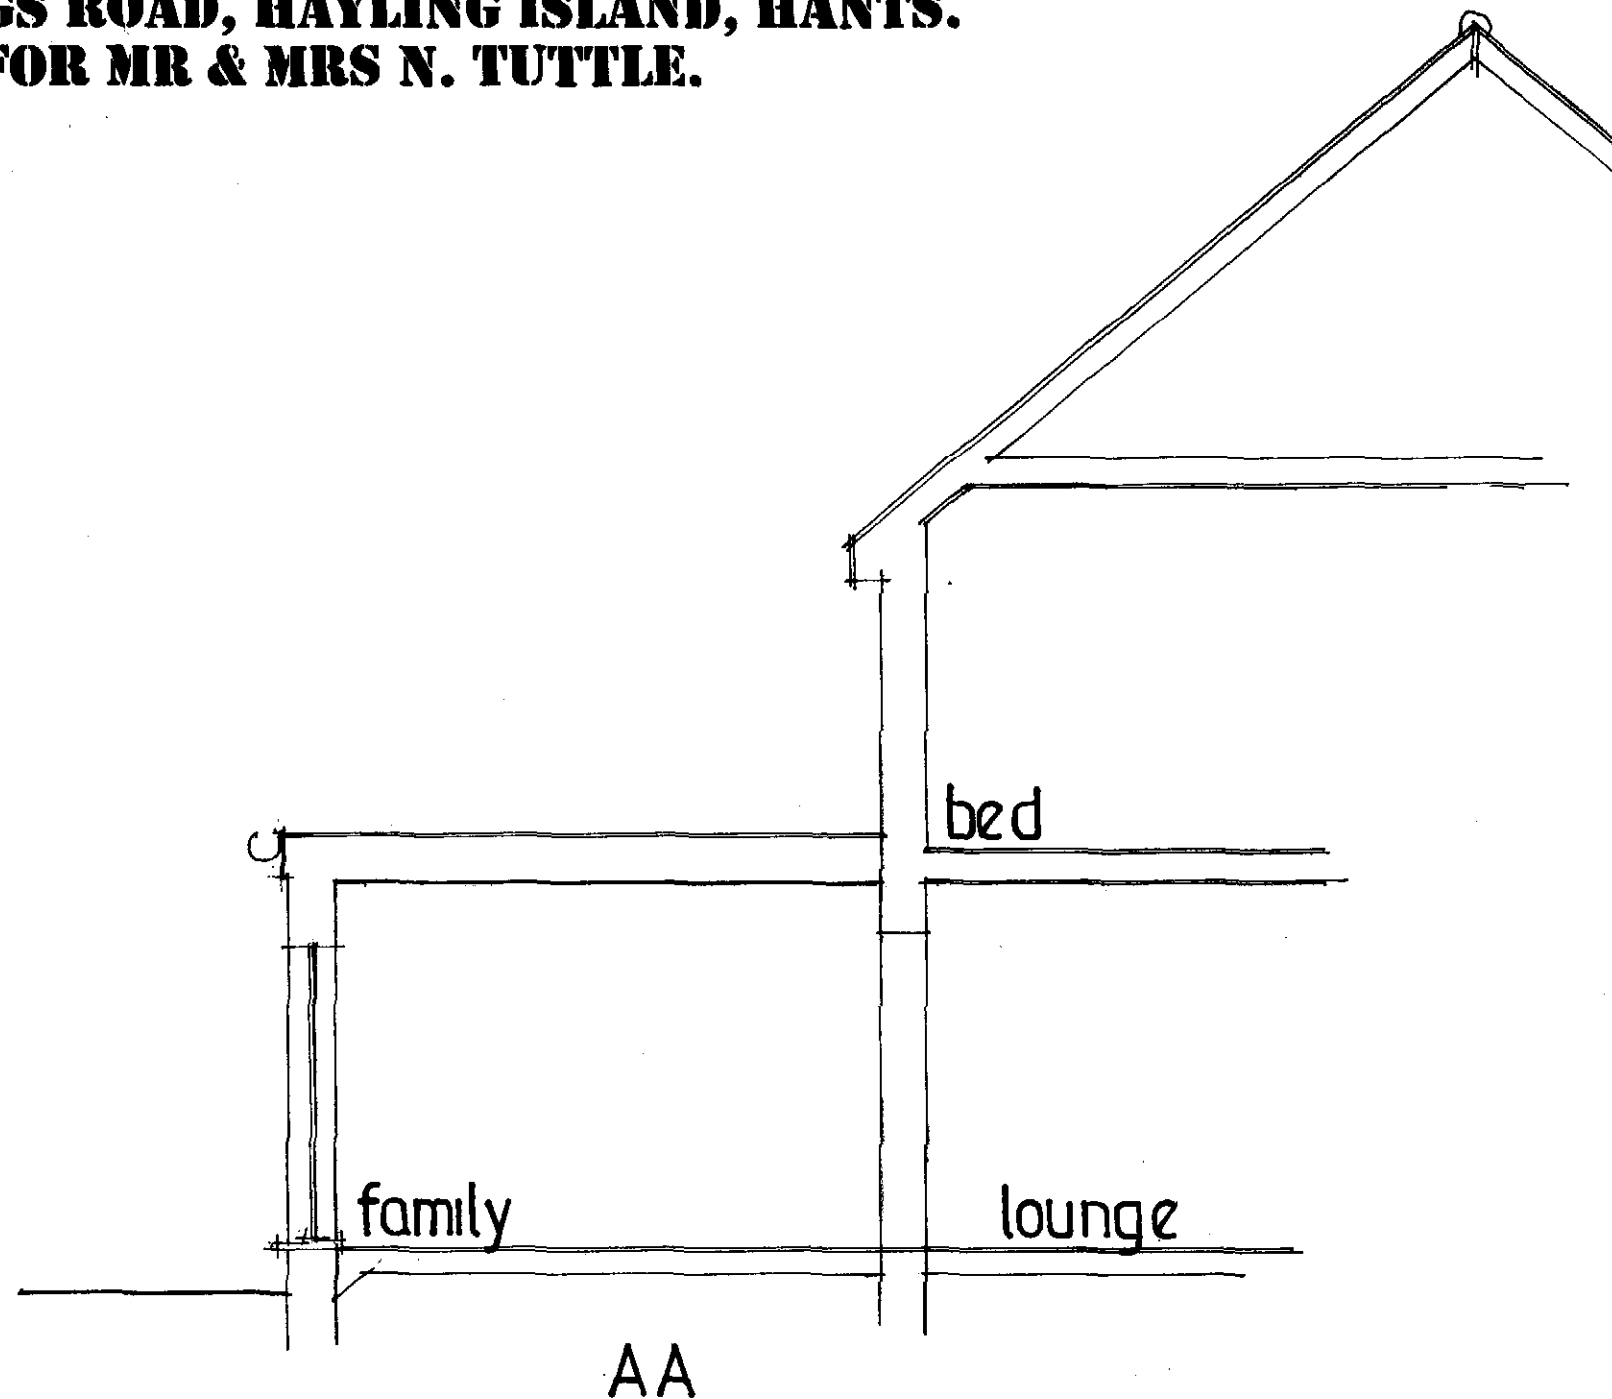


**SINGLE STOREY REAR ADDITION.
RETROSPECTIVE PLANNING APPLICATION.
33, KINGS ROAD, HAYLING ISLAND, HANTS.
FOR MR & MRS N. TUTTLE.**

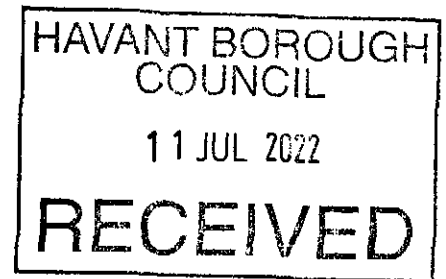

PLANNING ONLY DRAWING

date july 22
scale 1:50

SECTION DRAWING AA

PETER J. WALKER
ISLAND DESIGN
182 SEAFRONT, HAYLING ISLAND, HANTS
PO11 9AN
TEL: 02392467571