

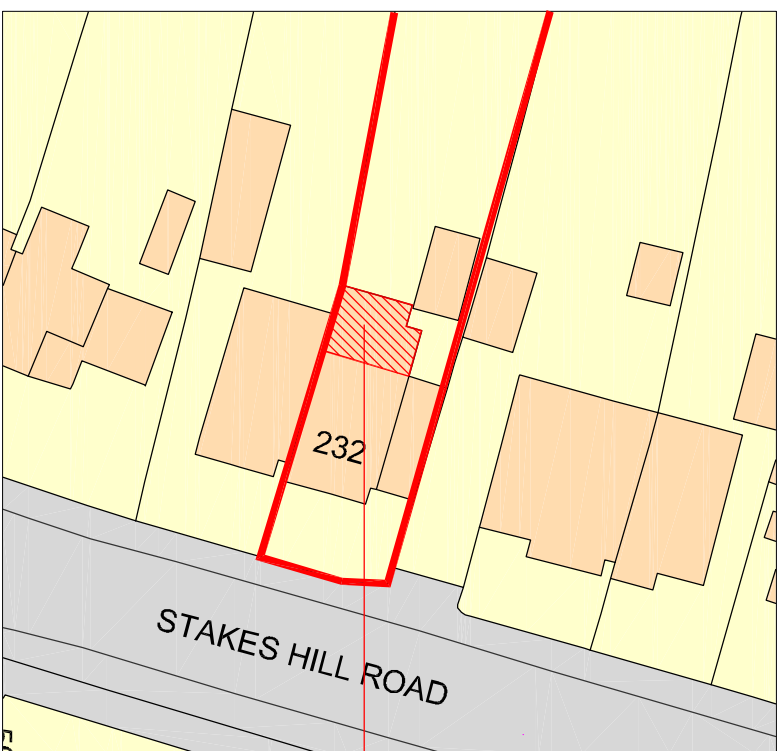
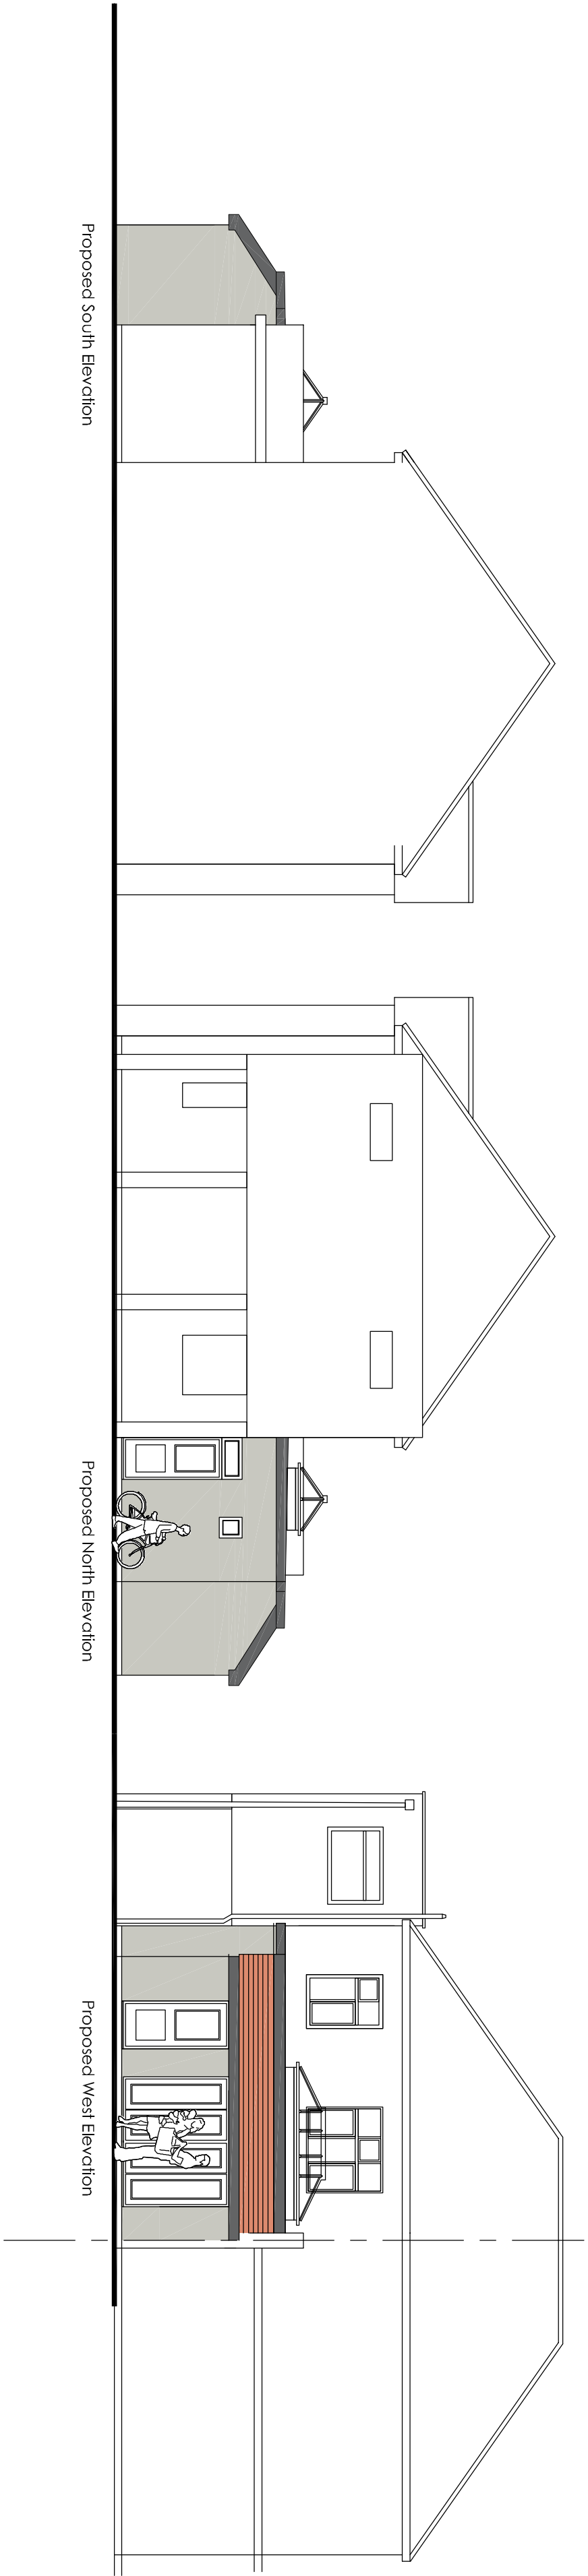
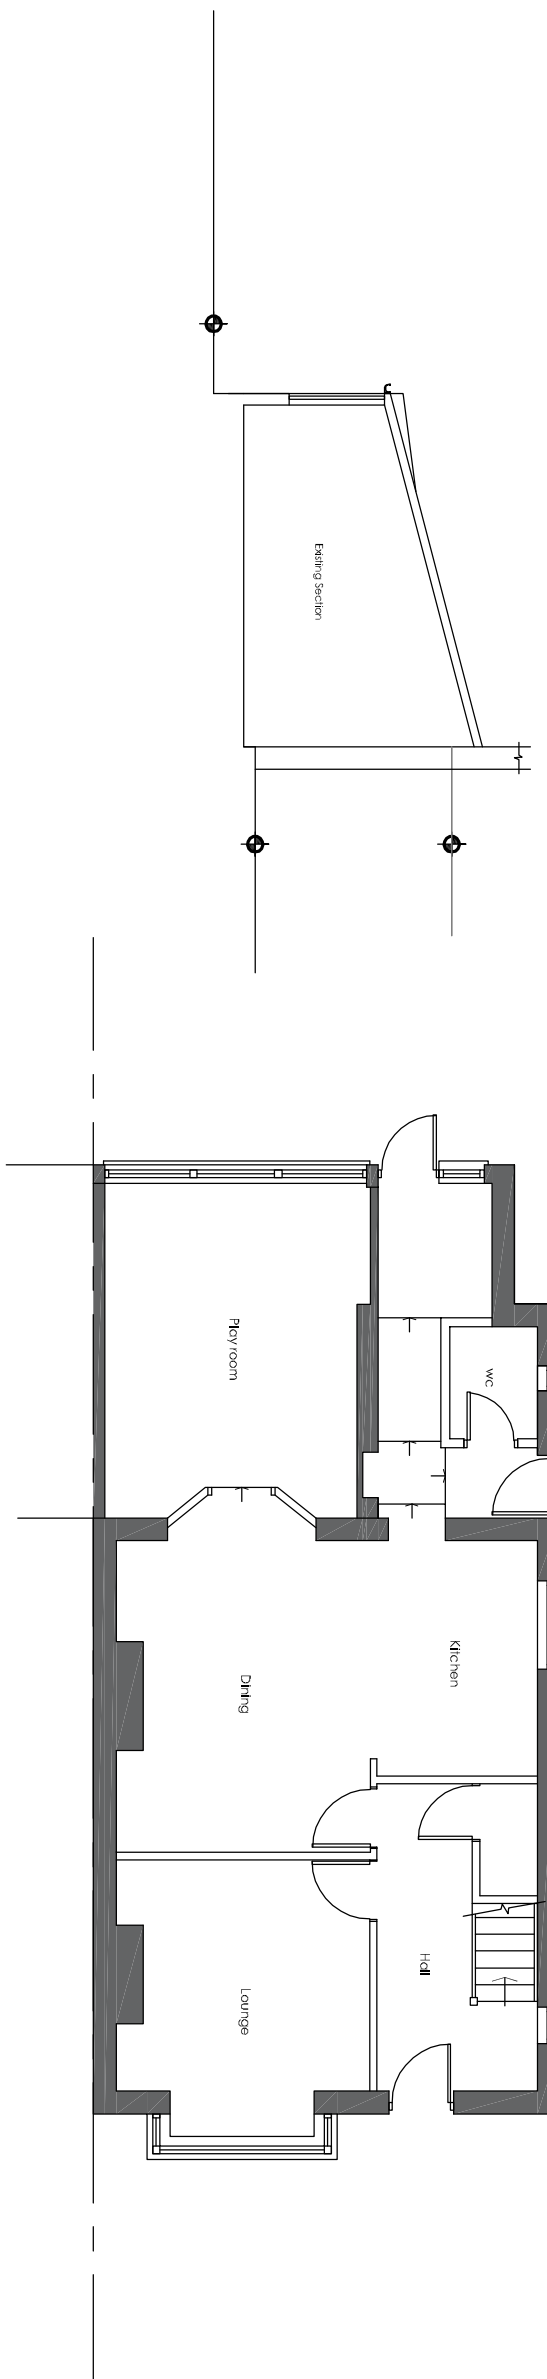
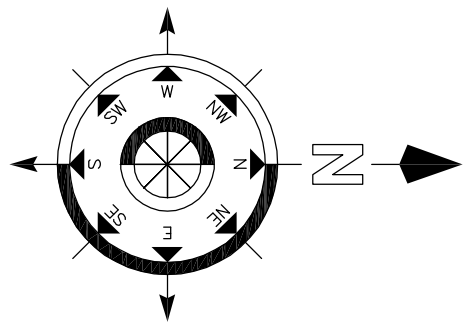
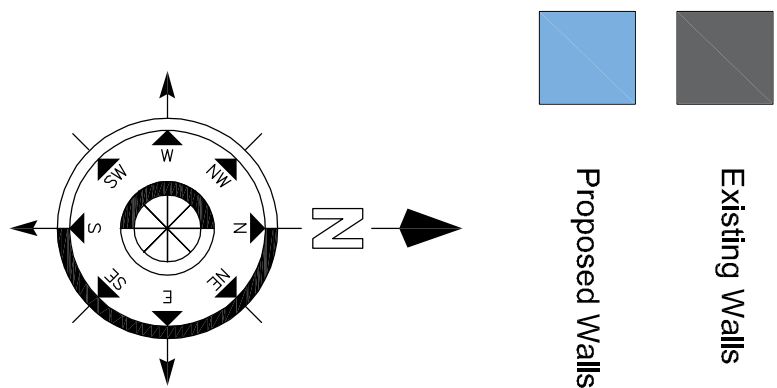
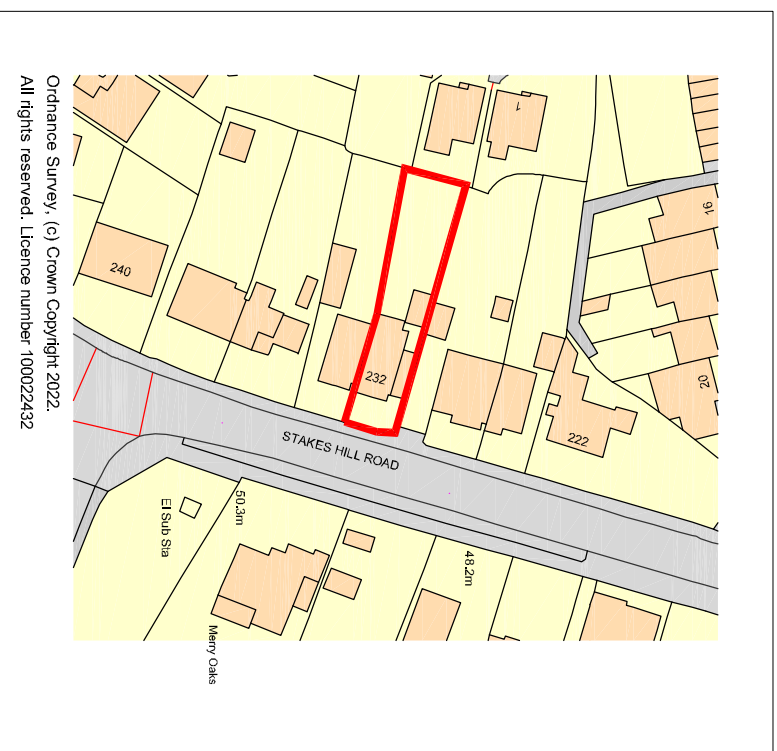
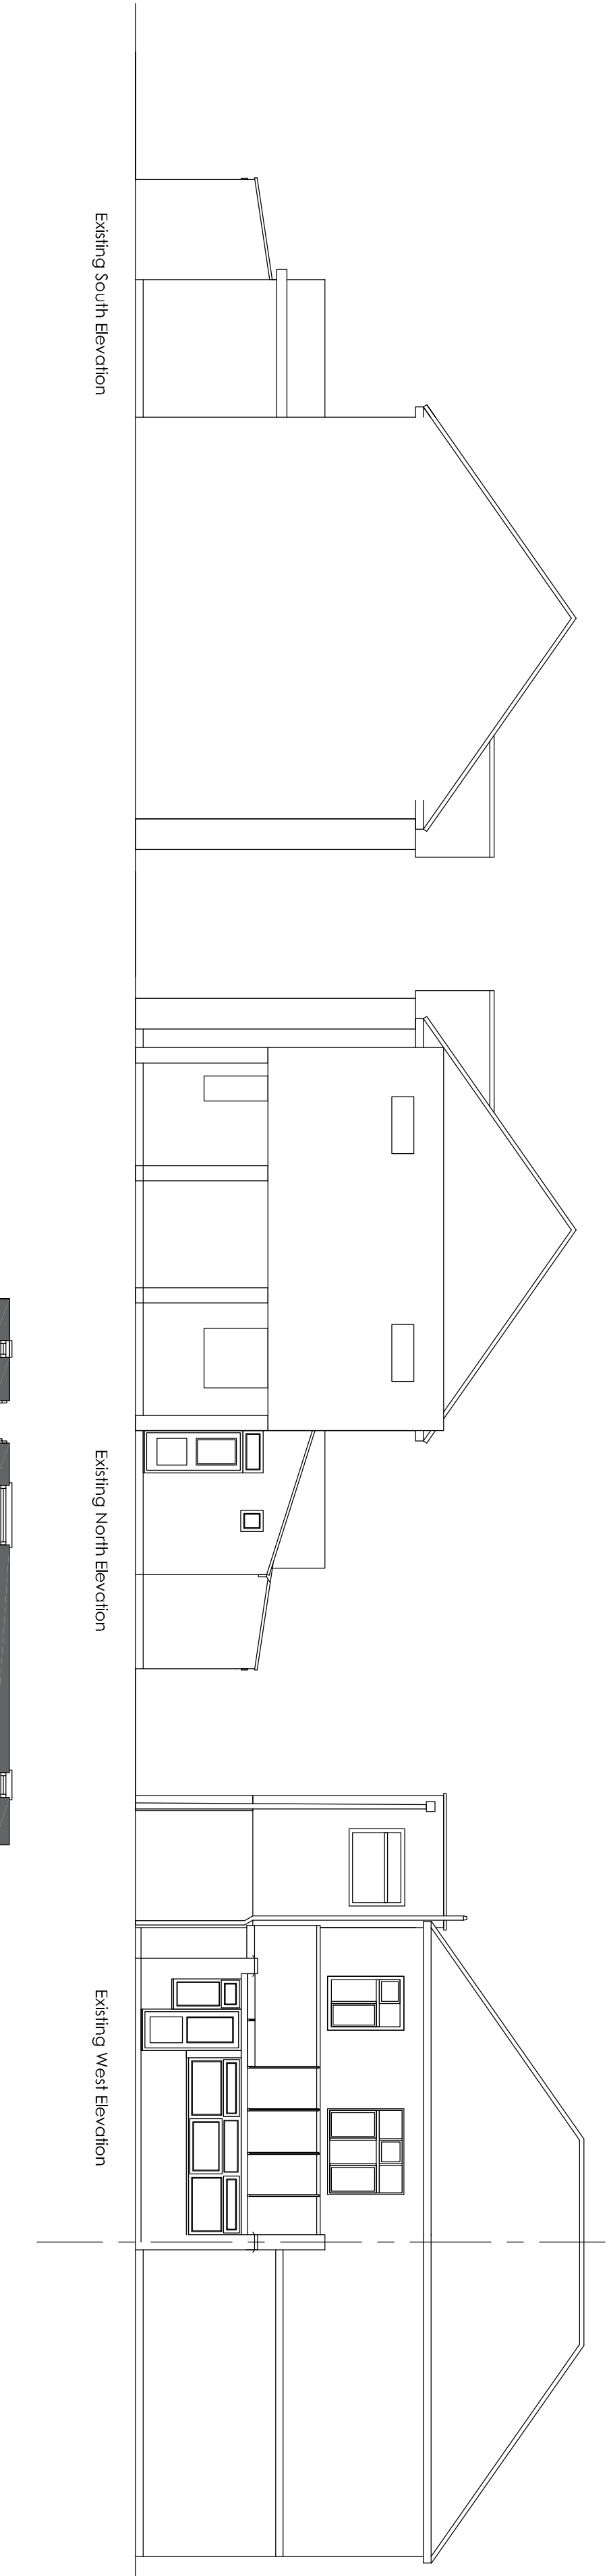


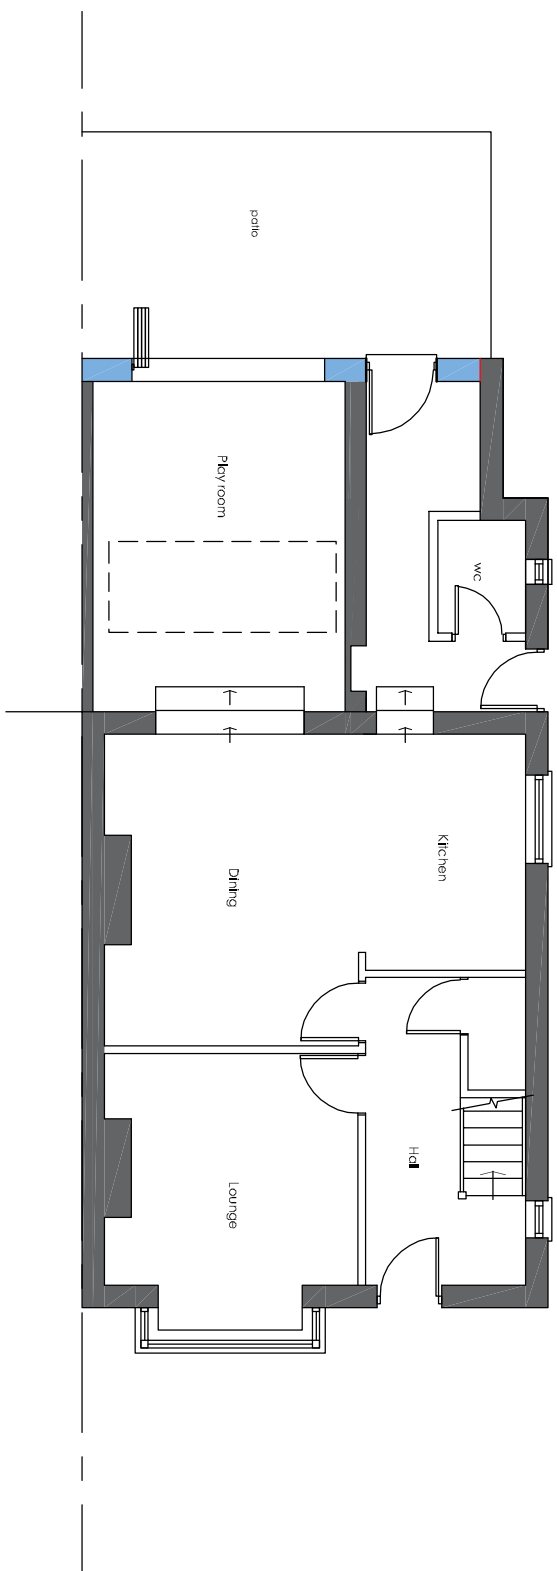

Proposed Single Storey Rear Extension

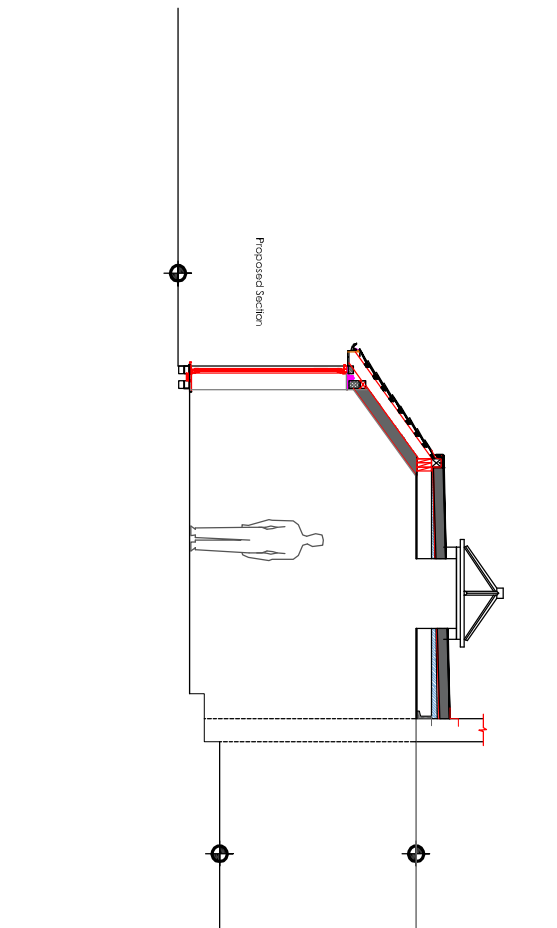

Proposed Materials
Roof plain tile
Flat roof single ply
PVCu double glazed windows & doors
Smooth render colour to match existing

Revision	Description	Date	By	Drawn

Project:
Mr & Mrs R Parker
232 Stakes Hill Road
Watlington
PO7 5UF

Drawing Title:
Proposed Single Storey Rear Extension

Chris Flint Associates Ltd CHARTERED SURVEYORS - PROJECT MANAGERS DEVELOPMENT CONSULTANTS			
Drawn By	Date	SHEET SIZE	Approved By
CF	04/02/22	A1	
CFA	FULL	01	1-100

PLANNING

2 Emerald Close Watlington, Oxon PO7 5NZ
tel: 023 92 432484 fax: 023 92 358554
Email: info@flintassociates.co.uk

Scale in Metres
0 1 2 3 4 5 for 1:100