




BLOCK PLAN
SCALE 1:500



Proposed raised roof, gable ends,
front & rear dormers, external
alterations after removal of
existing hipped roof & dormer at:
61 Hazleton Way
Waterlooville
PO8 9BP



SITE LOCATION
SCALE 1:1250

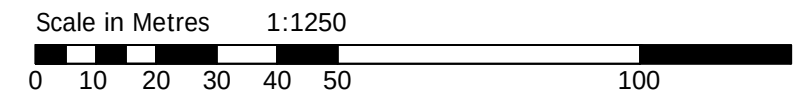

Notes:
The design and construction of this project shall be in accordance with the current Building Regulations & NHBC Standards. These notes & drawings have been prepared solely for the purpose of Planning & Building Regulation approval.

Do not scale from this drawing unless for Planning purposes. All dimensions to be checked on-site and any alterations to be approved by the Architect and/or client prior to any work commencing.

Ordnance Survey Licence No: 100047591

This drawing to be copyright and to be read in conjunction with all other drawings

Revisions:

Key:

Drawing Details:

PLANNING DRAWING
Block & Location Plans

Project No:	981	Drawing No:	5	Rev No:	
Scale:	1:500 1:1250 @ A3	Drawn:	BWH	Date:	17/10/22

Client Name:

Mr K Hayler
Miss J Symon

Project Address:

61 Hazleton Way
Waterlooville
PO8 9BP



B H
ARCHITECTURE Ltd
Heath Cottage
Newlands Lane
Purbrook
Waterlooville
Hants
PO7 5SQ
Tel: 023 9223 2322
Mob: 07747 771808
E-mail: bernard@bernardharding.com