



PHYSICAL SCALE IN METERS @ 1:100

NOTES:
This drawing has been produced solely for PLANNING/DESIGN.
Do not scale from this Drawing except for planning purposes.
Any drainage runs shown are presumed and to be checked on site before commencement of works.
This drawing is the copyright of MF Designs Ltd.

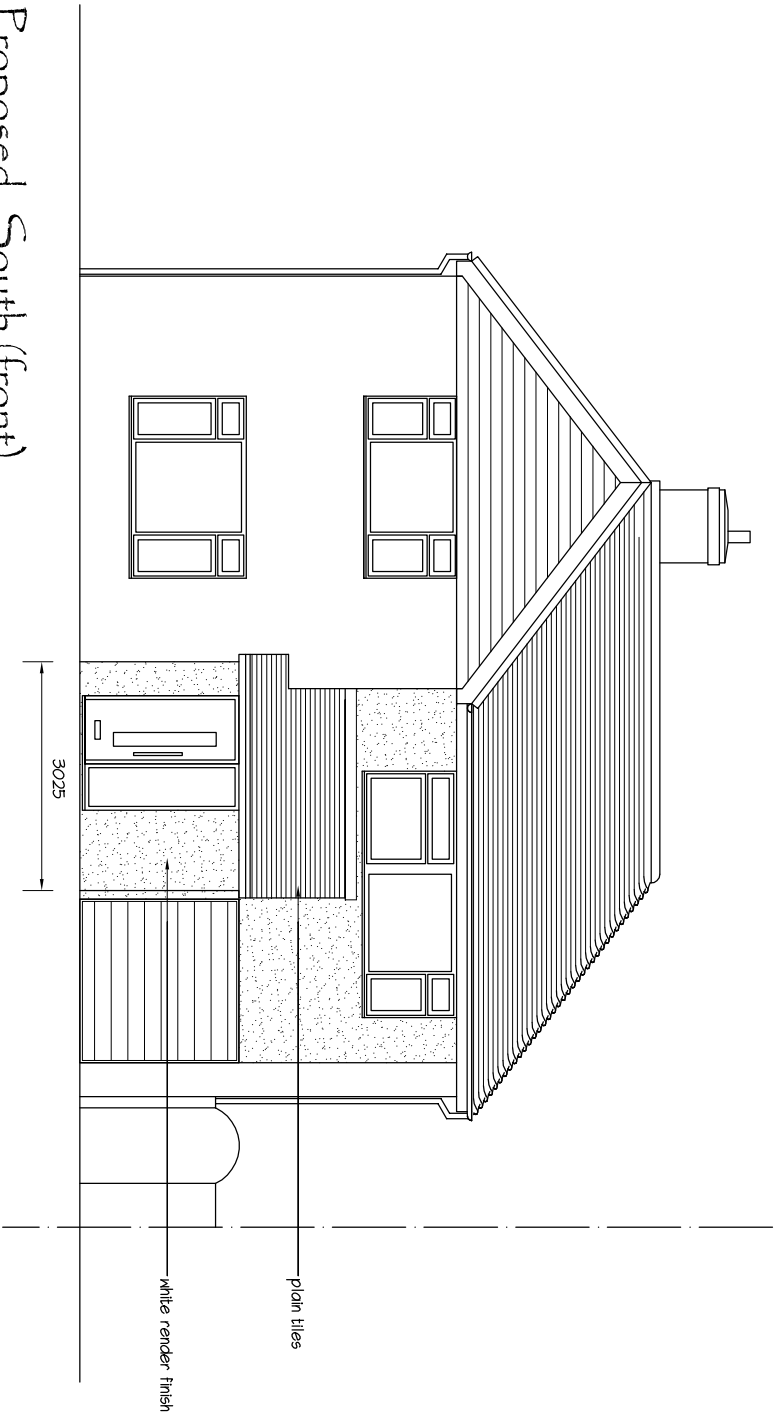


Proposed South (front)

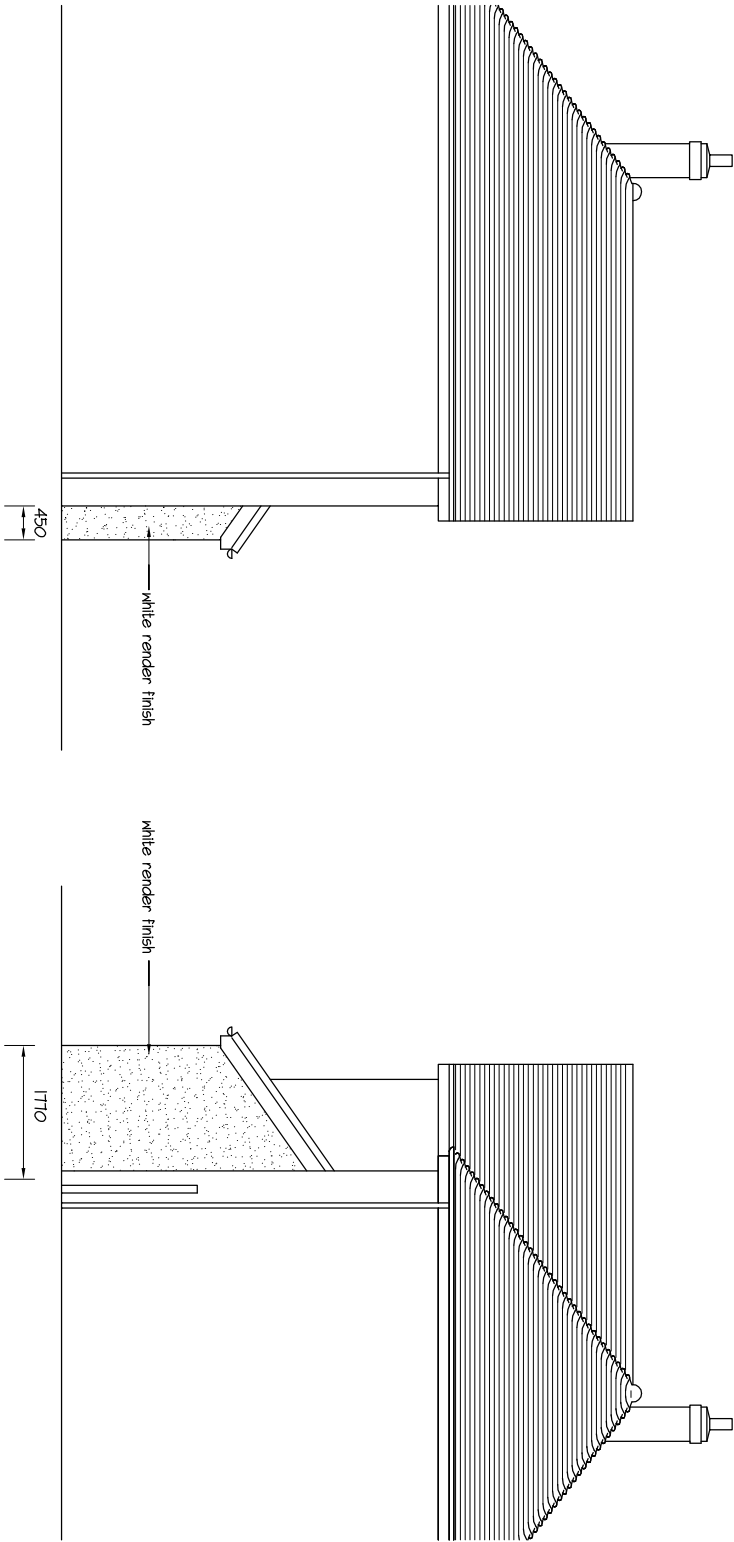

Proposed West

Proposed East

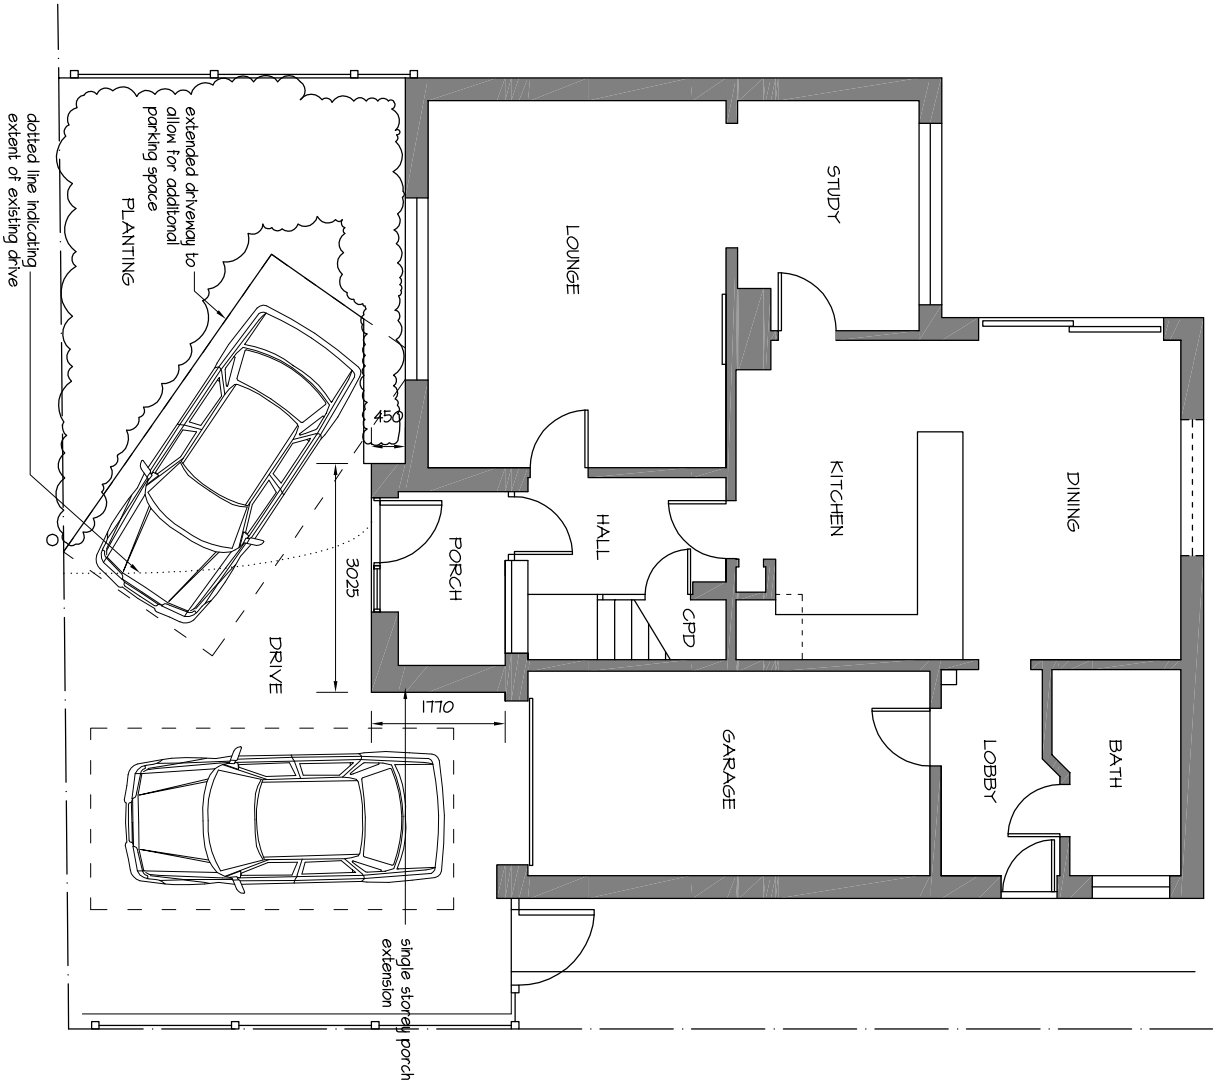

Proposed Ground



PORCH EXTENSION - Copsford, 36 Park Crescent, Emsworth, PO10 7NT

mf designs ltd
Chartered Architects



36 Grove Road • Havant • Hampshire • PO9 1AR
Director: Martin Farrer RIBA • Co Registration No.4507379

t/f 02382 470967
e admin@mfdesigns.org.uk

Date: Oct 2022
Scale: 1:100

Job No: 3306
Dwg No: P_01