



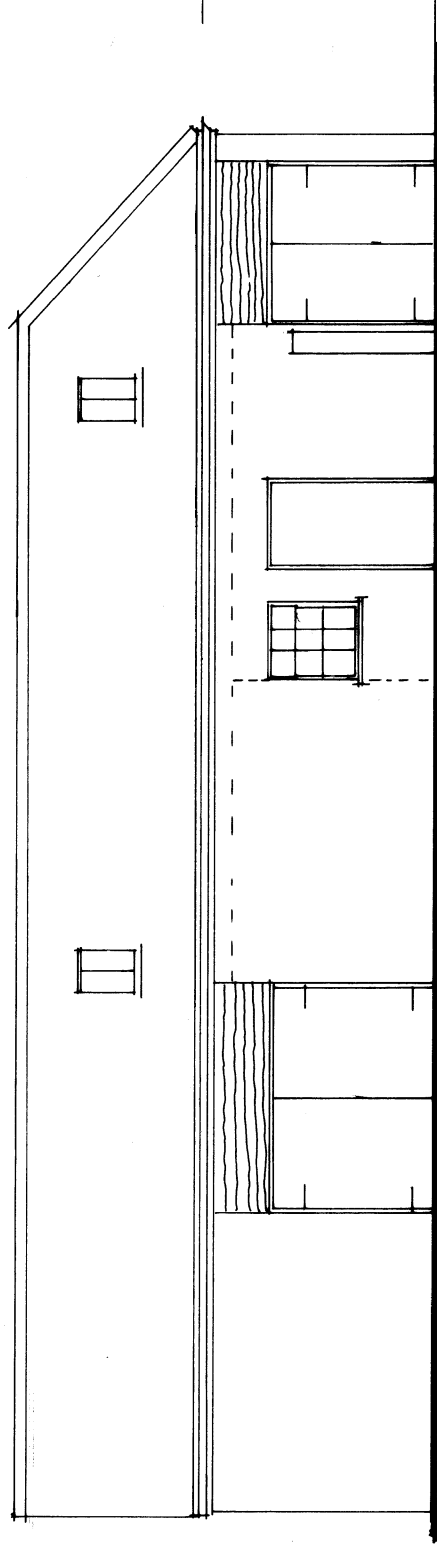


SOUTH ELEV as existing

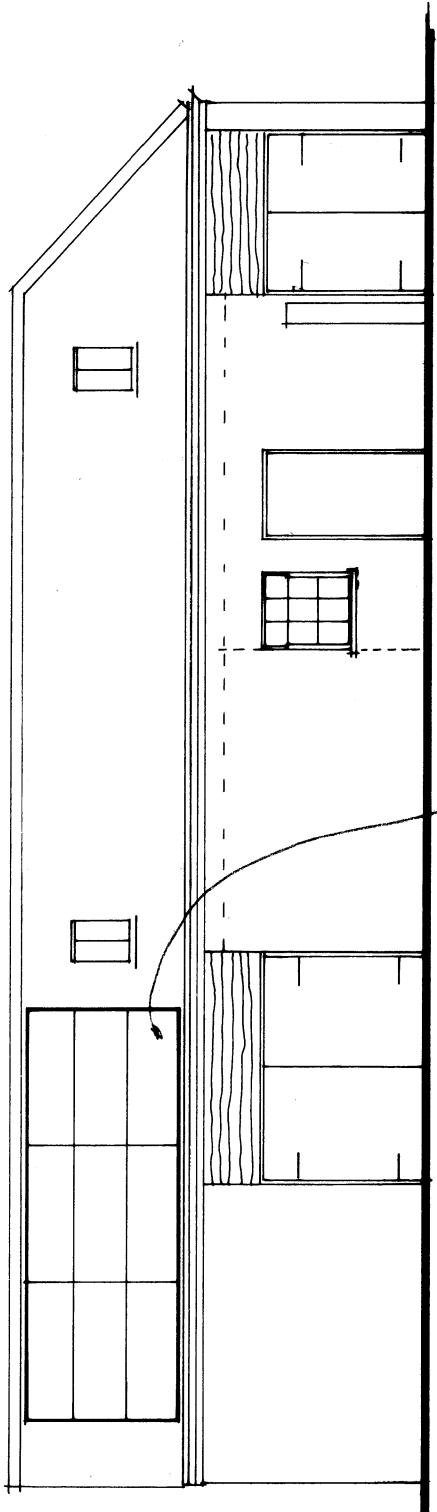


SOUTH ELEV as proposed

proposed solar panels

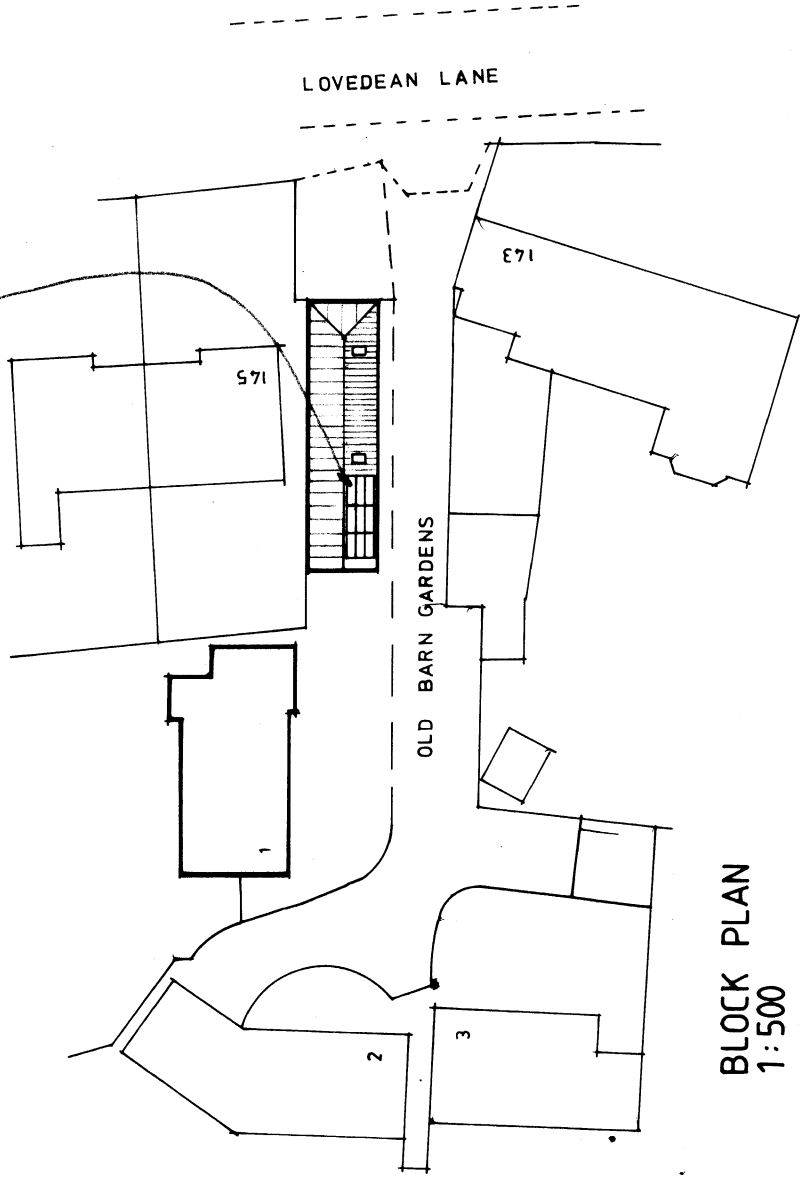


BLOCK PLAN
1:500

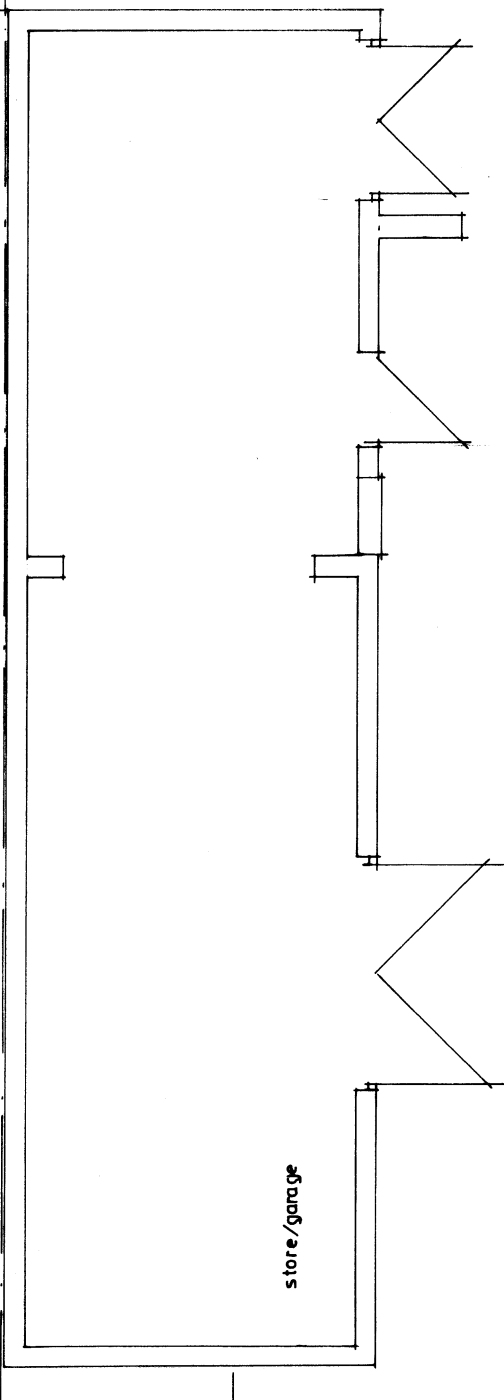

PLAN

O L D B A R N G A R D E N S

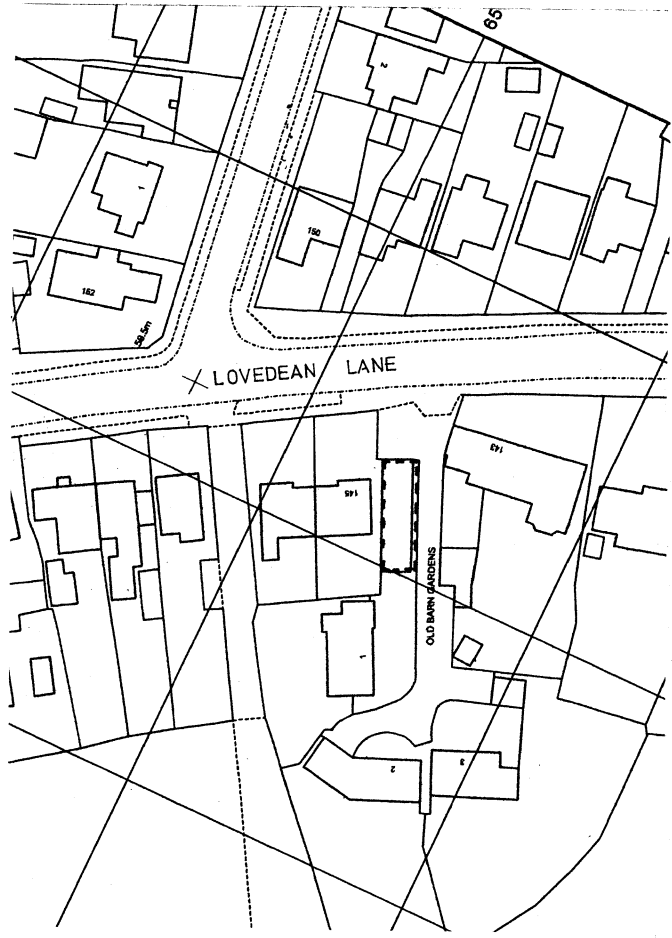

LOCATION PLAN
1:1250

Based upon the Ordnance Survey 1:1250 map with the permission of the Controller of HM Stationary Office. Crown Copyright reserved. License No. 10007215

16-8-22 A ONE GROUP OF PANELS REMOVED

DATE	REVISION	CLIENT	DRAWN	DATE	COPY No		
		Mrs S. Cockerill	ta	06:22			
PROJECT	SCALE	PROJECT	SCALE	COPY No			
Solar Panels at 1 Old Barn Gardens. Lovedean Lane, Waterlooville, Hants.	1:100						
DRAWING	DRAWING No						
PLAN & ELEVATIONS	1514/01						



62 Western Way, Gosport,
Hampshire, PO12 2NQ
Mob: 07759 870675
Tel: 023 9252 2277
E-mail: trevorayles@msn.com

