


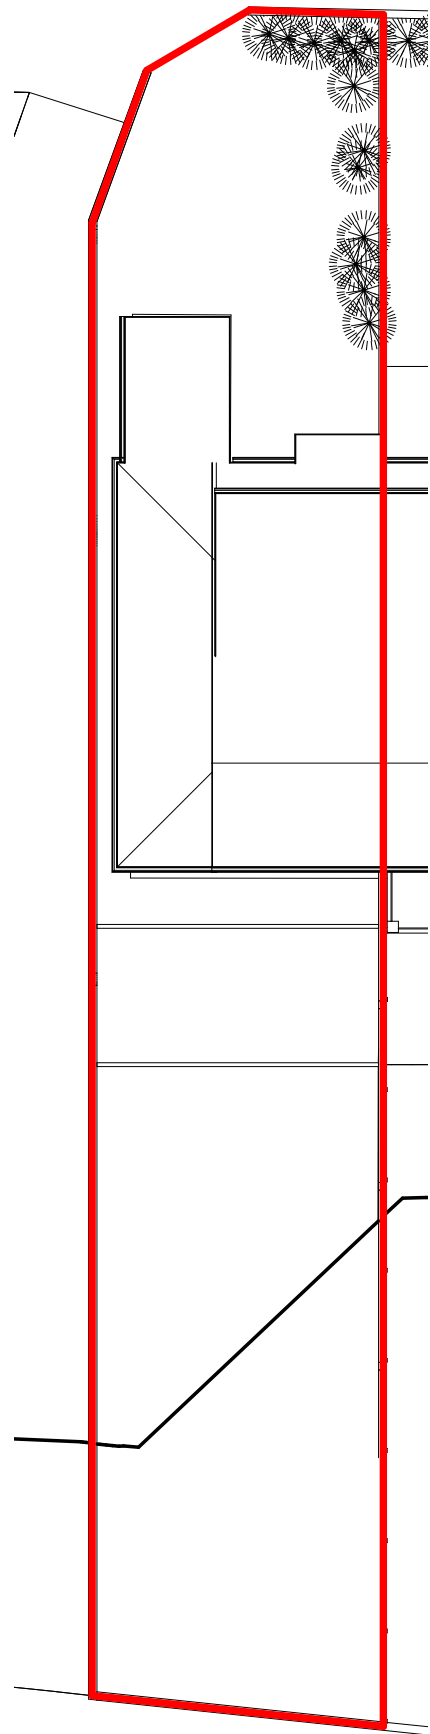

2 Site Plan
1 : 200

0 1 2 3 4 5 10 Metres
1 / 200 scale bar


Levels
The construction area of the site is level hence no level survey has been provided

Flood Risk
This site does fall in a flood risk area hence a flood risk assessment has been provided

Tree Survey
This proposal has no impact on trees

Parking Provision
This site retains two parking spaces and a garage no increased occupancy is proposed

Boundary Treatment
The boundaries are made up of walls and approximately 1.8 m fences which will be unchanged

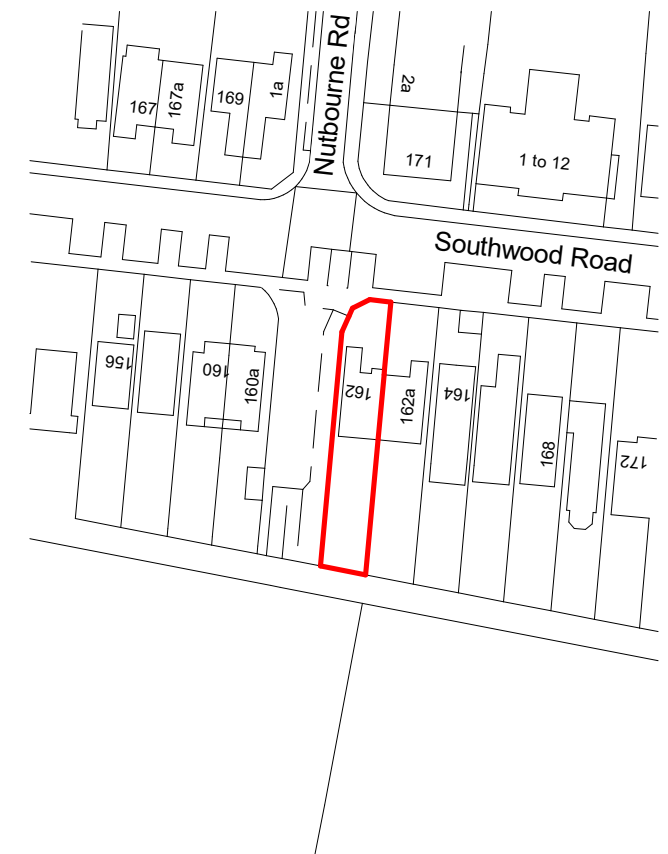

1 Location Plan
1 : 1250

0 10 20 30 40 50 Metres
1 / 1250 scale bar

This map was purchased from
emapsite.com on 20.7.2022 and is subject
to the following © Crown copyright and
database rights
Ordnance Survey 0100031673

