
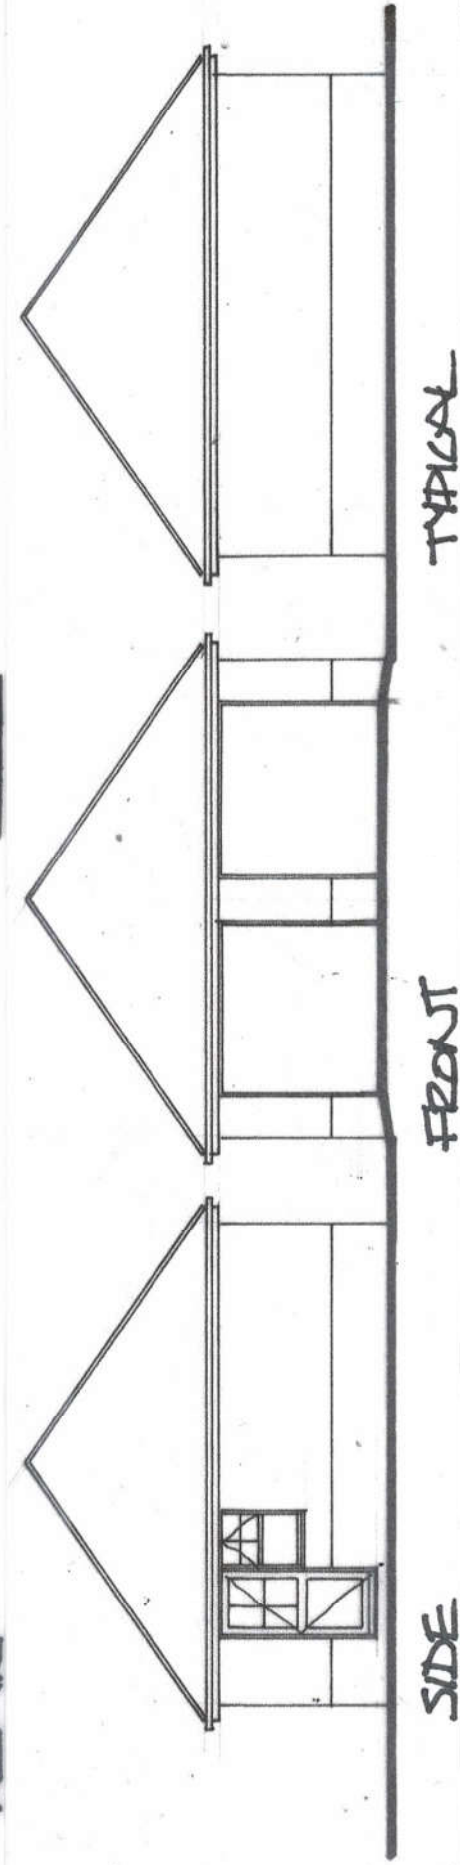
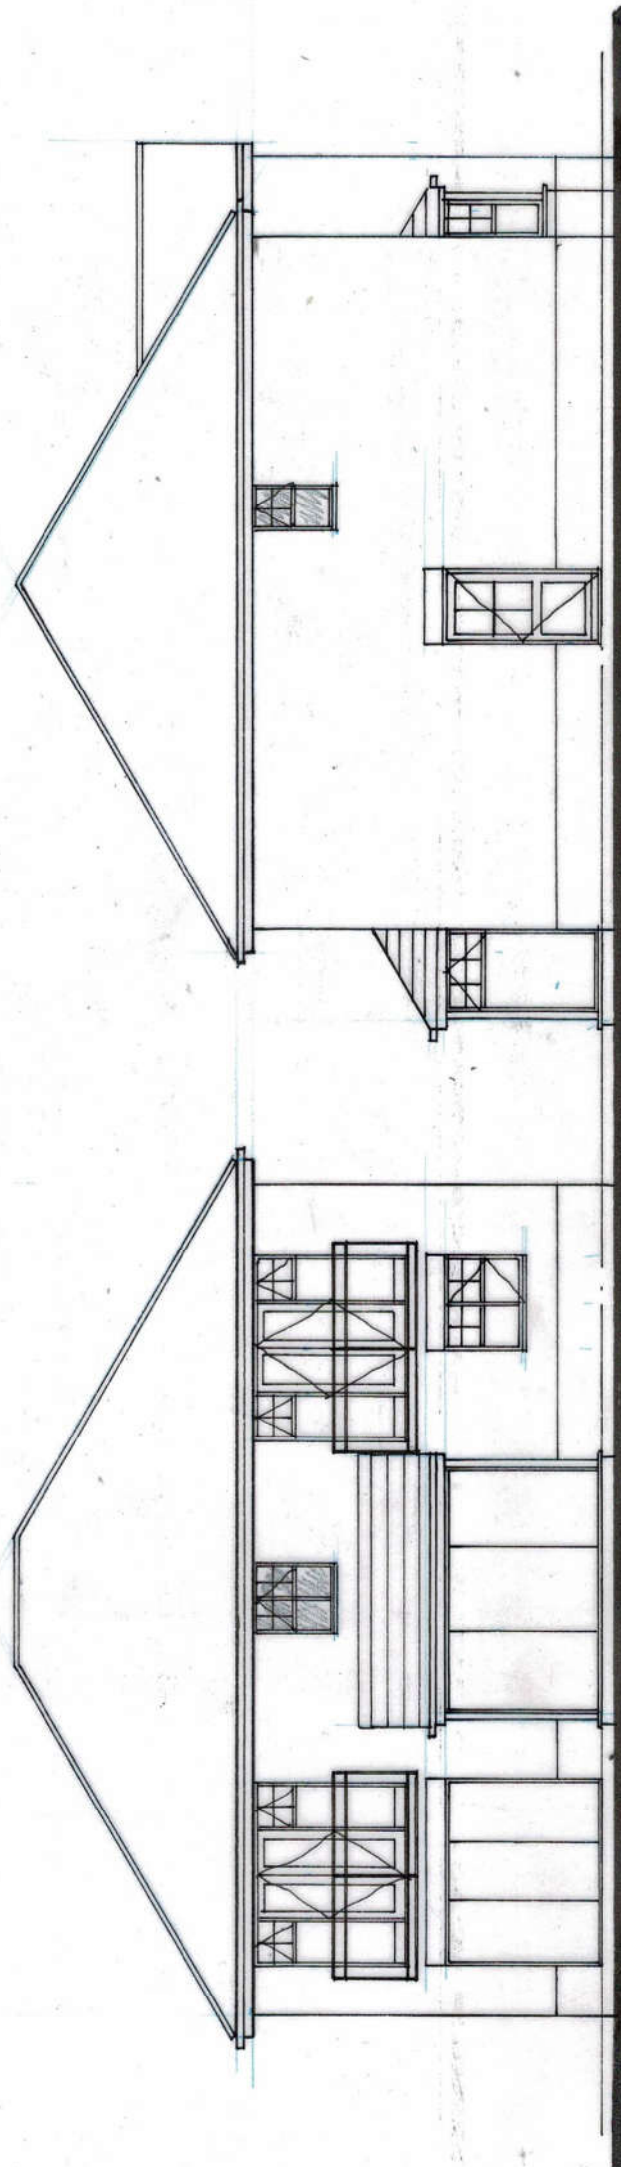


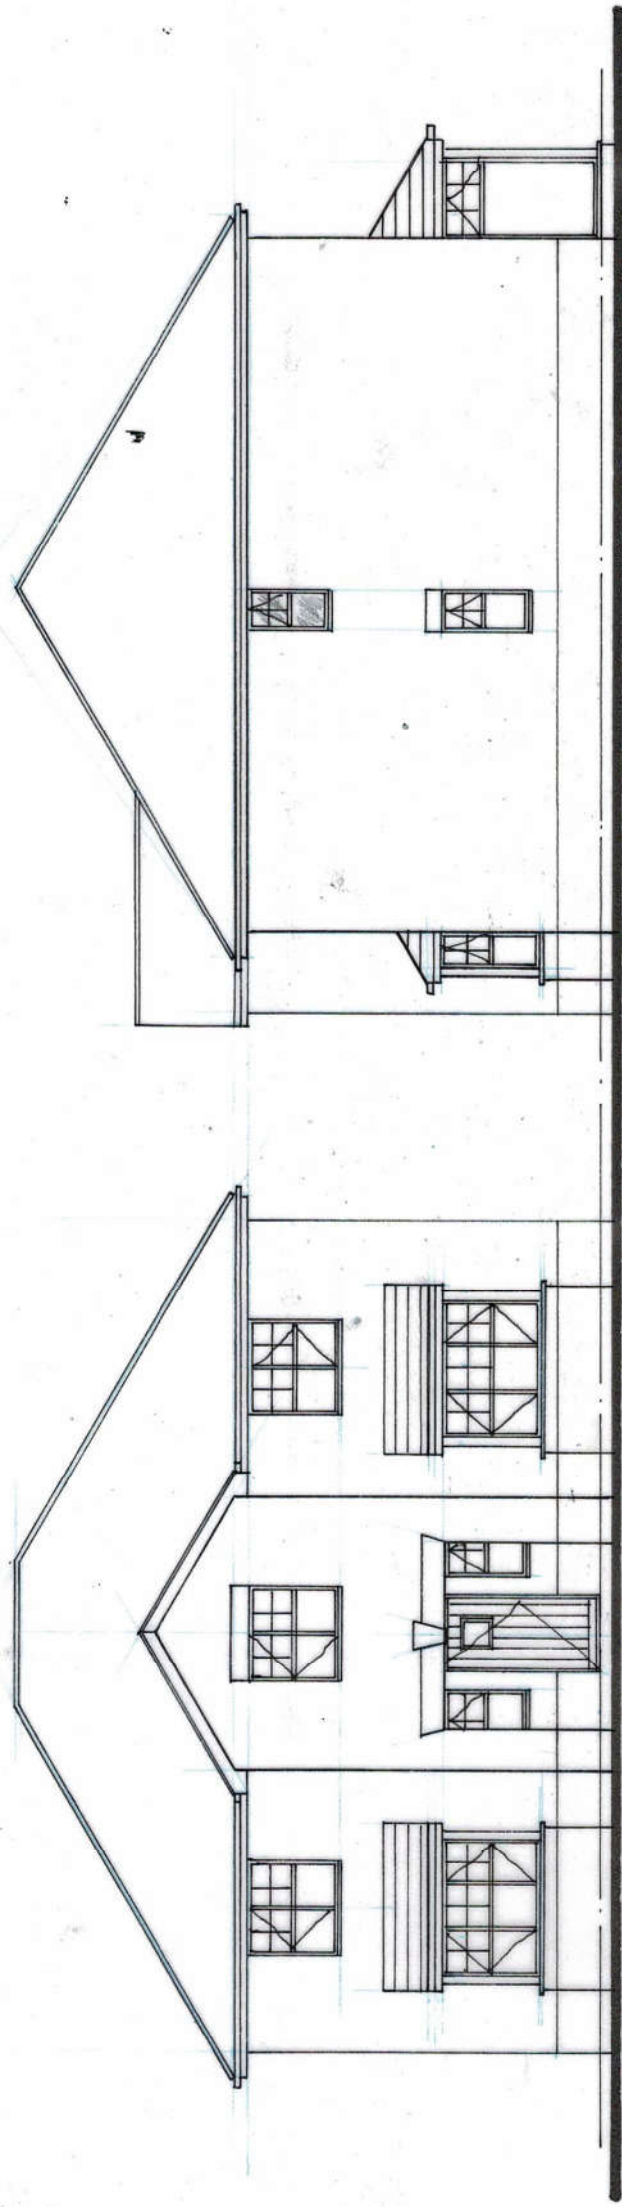

A	SEA 22	GAUGE AHEAD	14
Derek Treagus Associates Architectural Services Tel: 07956 624094 Email: derek.treagus@gmail.com			
Project		DEVELOPMENT TO REAR OF 193 HAVANT ROAD, HAYLING ISLAND, HAMPSHIRE.	
Client		Mr & Mrs B Smith	
Subject		Planning Drawing Plot One Elevations	
Date:	May 2022	Scale: 1: 100 @ A3	
Rev:	A	Drg. No. 22/242/03	
• Copyright reserved. • All dimensions are to be site confirmed and should not be scaled unless for Planning purposes. • Verify all queries with the office.			