





North Elevation

PRIOR APPROVAL

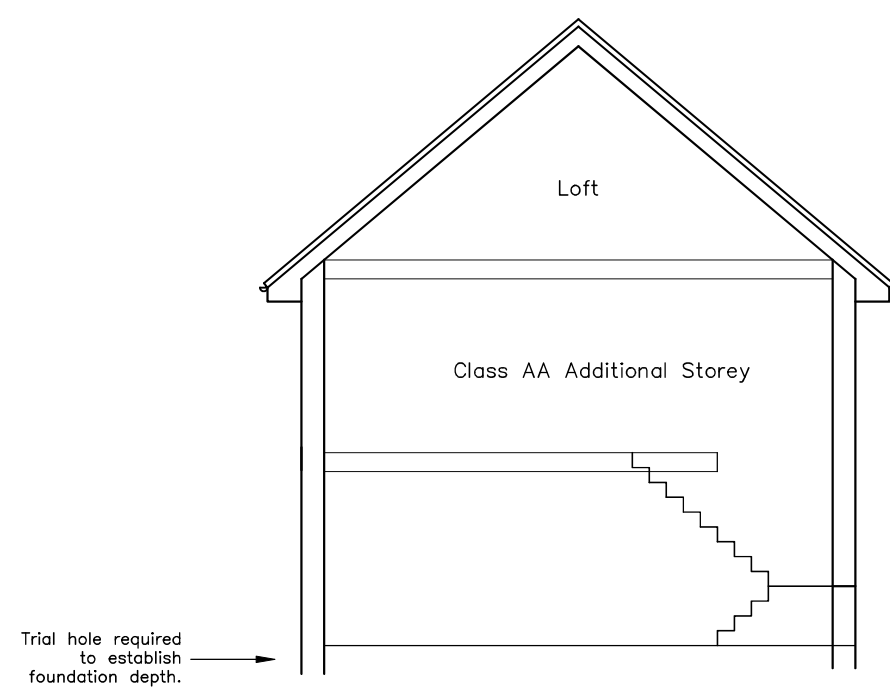

Transverse Section

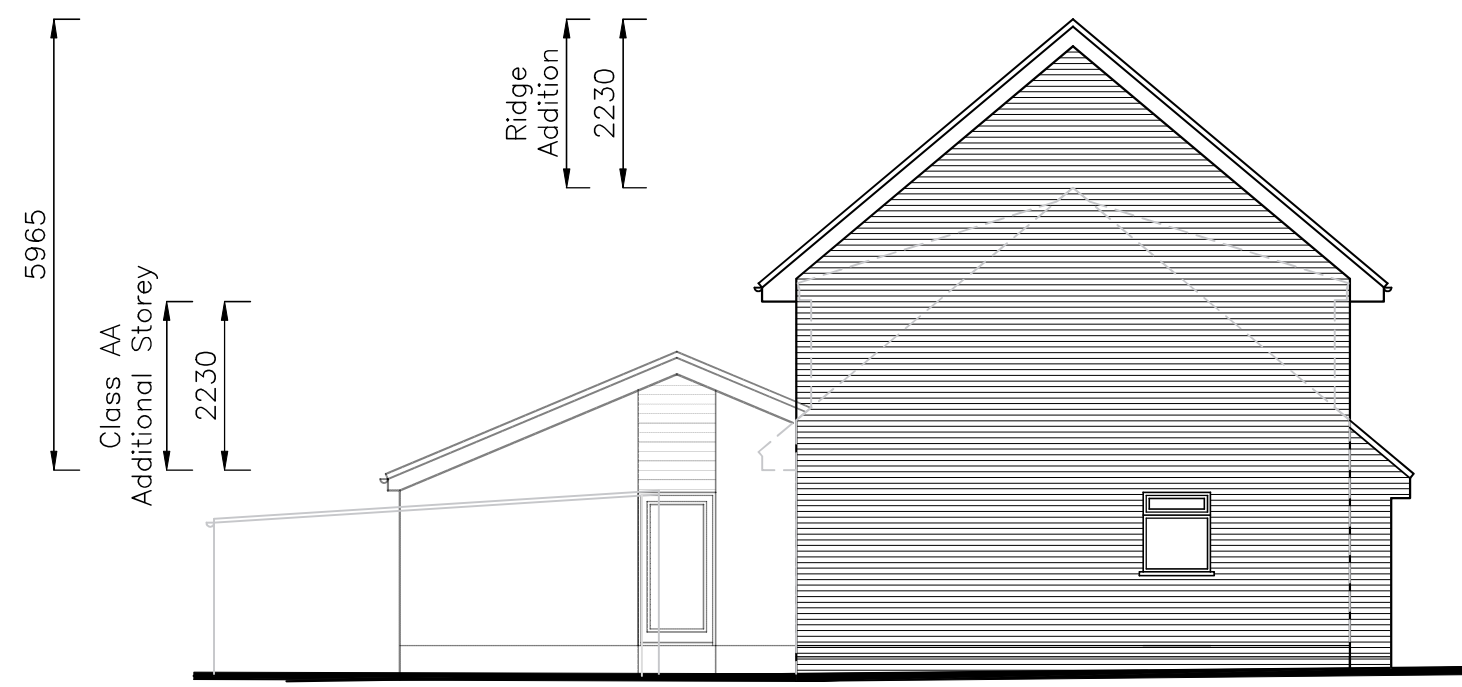

East Elevation



Critchley Architecture And Design Ltd.
Contact: 02392 474 919 | info@caad.online
The Old Brewery, 15E South Street, Havant, PO9 1BU

Proposed Elevations

Revisions	
a)	Prior Approval Drawings/06.04.2022/SAR
b)	
c)	
d)	

5 Ramsey Road,
Hayling Island,
Hampshire,
PO11 9HA

Scale A1=1:50, A3=1:100
Drawn SAR
Date 23/02/2022

22018-501^A

10m

20m

30m

40m