No. 2 Seagull Lane

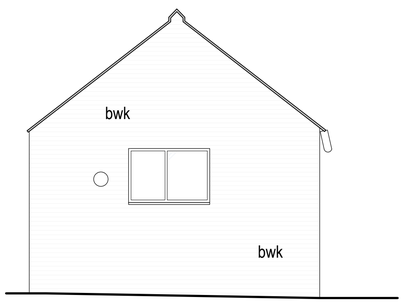

North Elevation

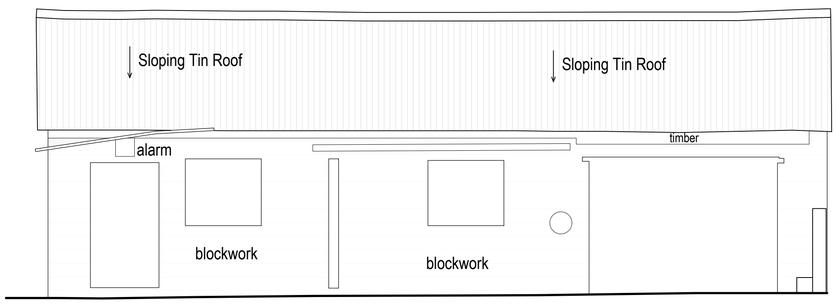

East Elevation

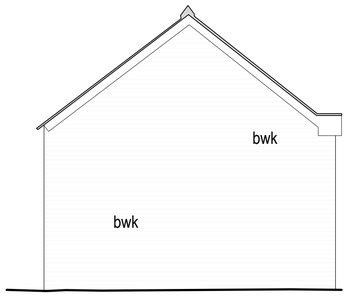

South Elevation

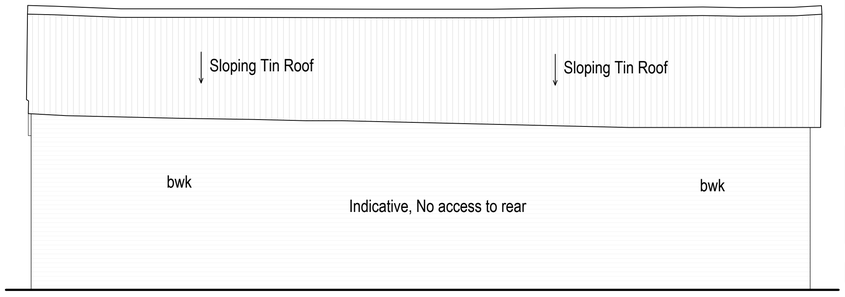

West Elevation

No. 6 Seagull Lane

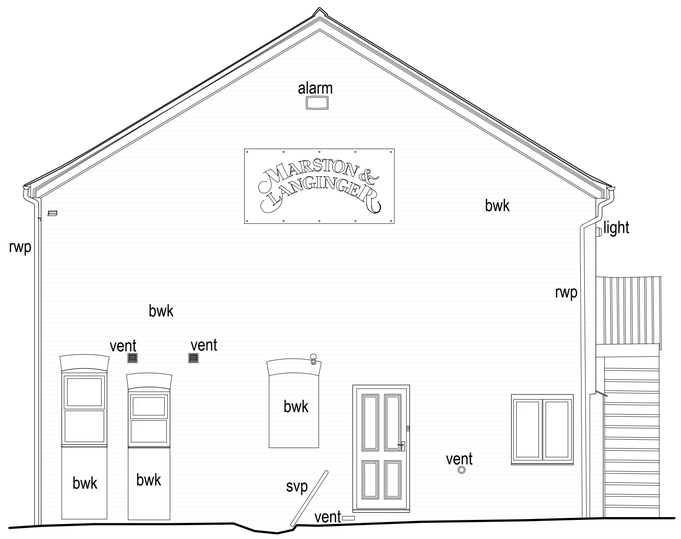

North Elevation

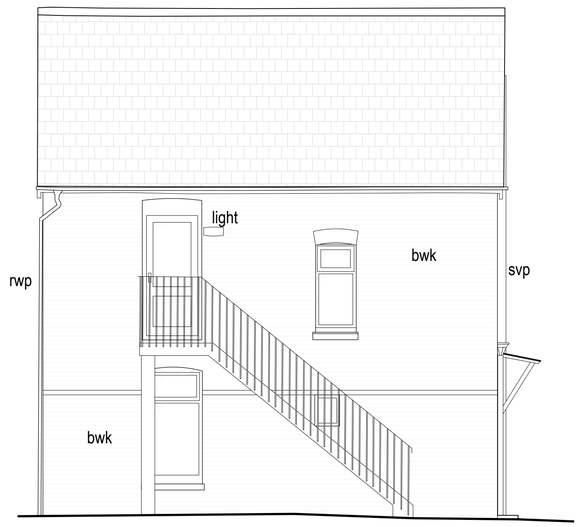

West Elevation

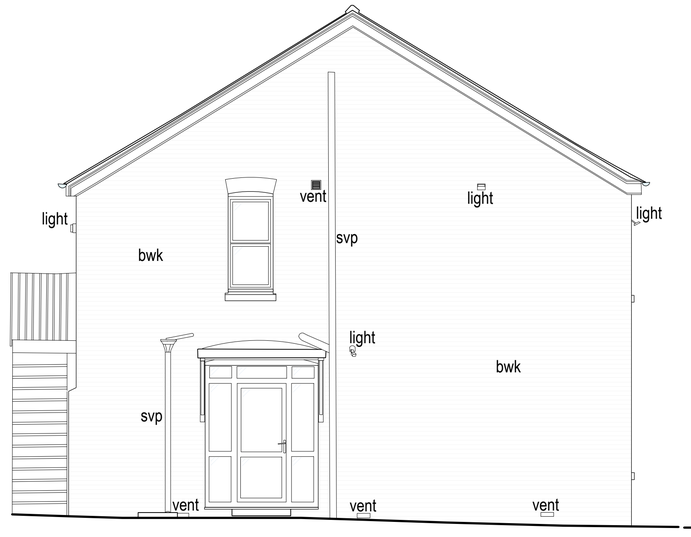

South Elevation

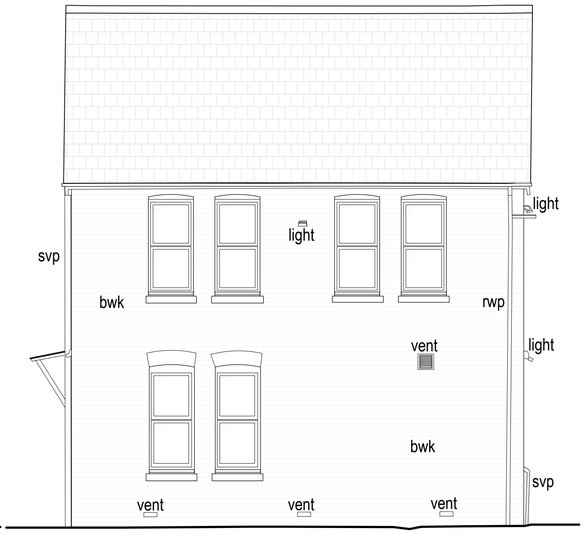

East Elevation

notes:

revisions: A | 10.02.2022 | PT | Issued for Planning

revisions:

N

0 100mm @A1 / 50mm @A3

NOTE: The contractor is responsible for checking all site dimensions and levels. These should be checked prior to the ordering of any components and before the commencement of the works. All discrepancies should be brought to the attention of the Contract Administrator

M&M Hall Family Pension Trust

Seagull Lane

Emsworth, Hampshire, PO10 7QH

drawing information

title : **Existing Elevations No.2 & No.6 Seagull Lane**

status : Information
date : November 21
scale : 1:50 @ A1
drawn : PT
checked : IV

pwp architects

PWP Architects Ltd 61 South Street, Havant, Hampshire PO9 1BZ
t: 02392 482494 f: 02392 481152

e: design@pwp-architects.com
w: www.pwp-architects.com

job: 5807 dwg: 3001 rev: A