




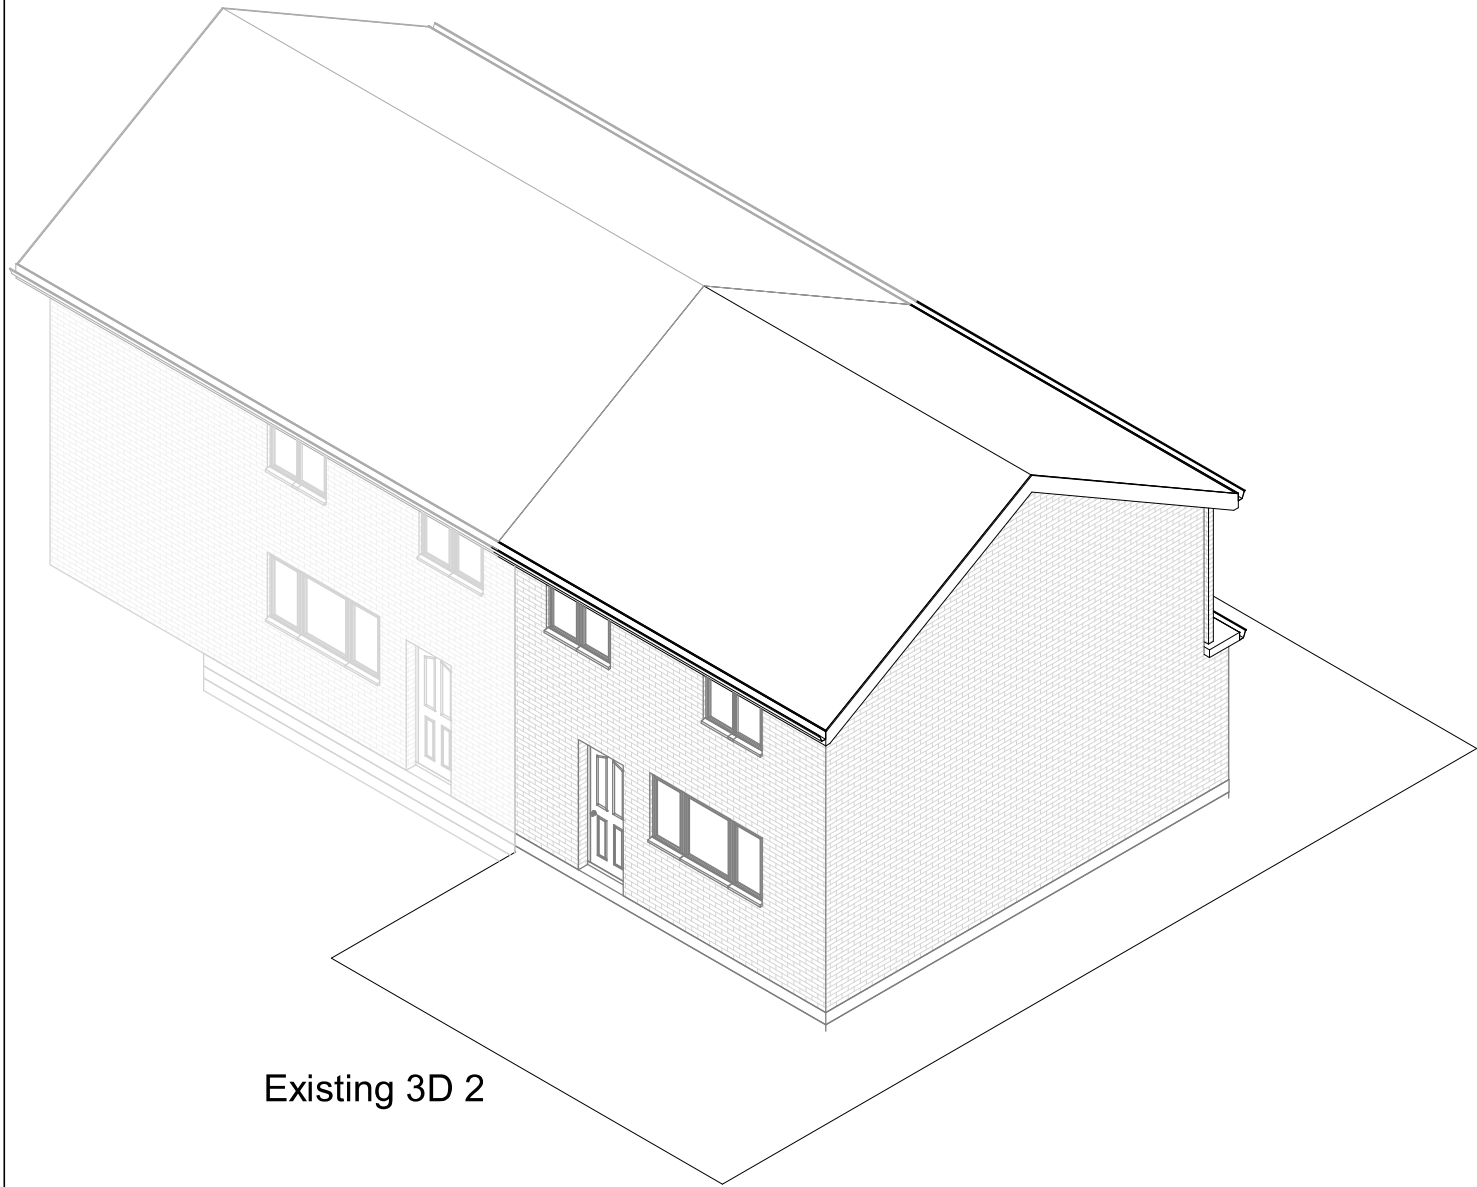

Existing 3D 2

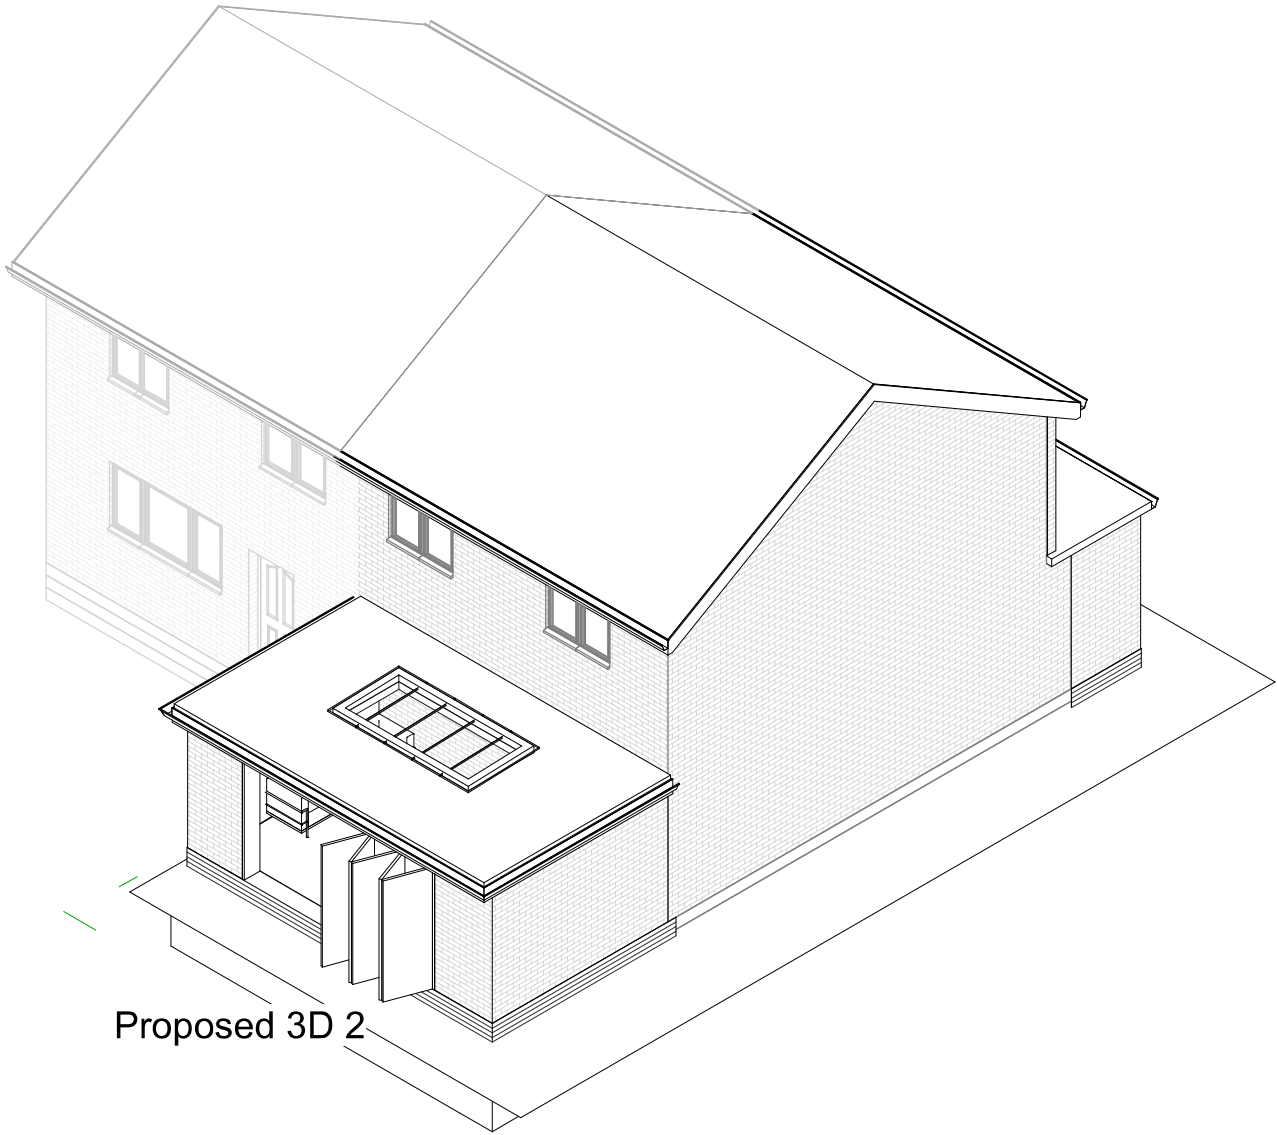

Proposed 3D 2

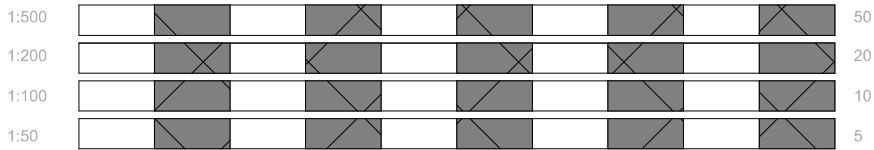

parkers
executive
design

All measurement to be checked on site prior to any commenment
(C) Copyright of Parkers Design (Southern) Limited. Any reproduction of these drawings will require written authority from the copyright owner.

Parkers Design Limited - The Studio @ 90, PO9 2PR www.pexd.co.uk - info@parkersdesign.com - 07776 008822

PROJECT
171 Nutwick Road PO9 2UL

SHEET
3D 2

CLIENT Armstrong			
Date	Issue Date	Scale (@ A3)	
Drawn by	SW	DRAWING NUMBER P 6	REV
Checked by	SR		