


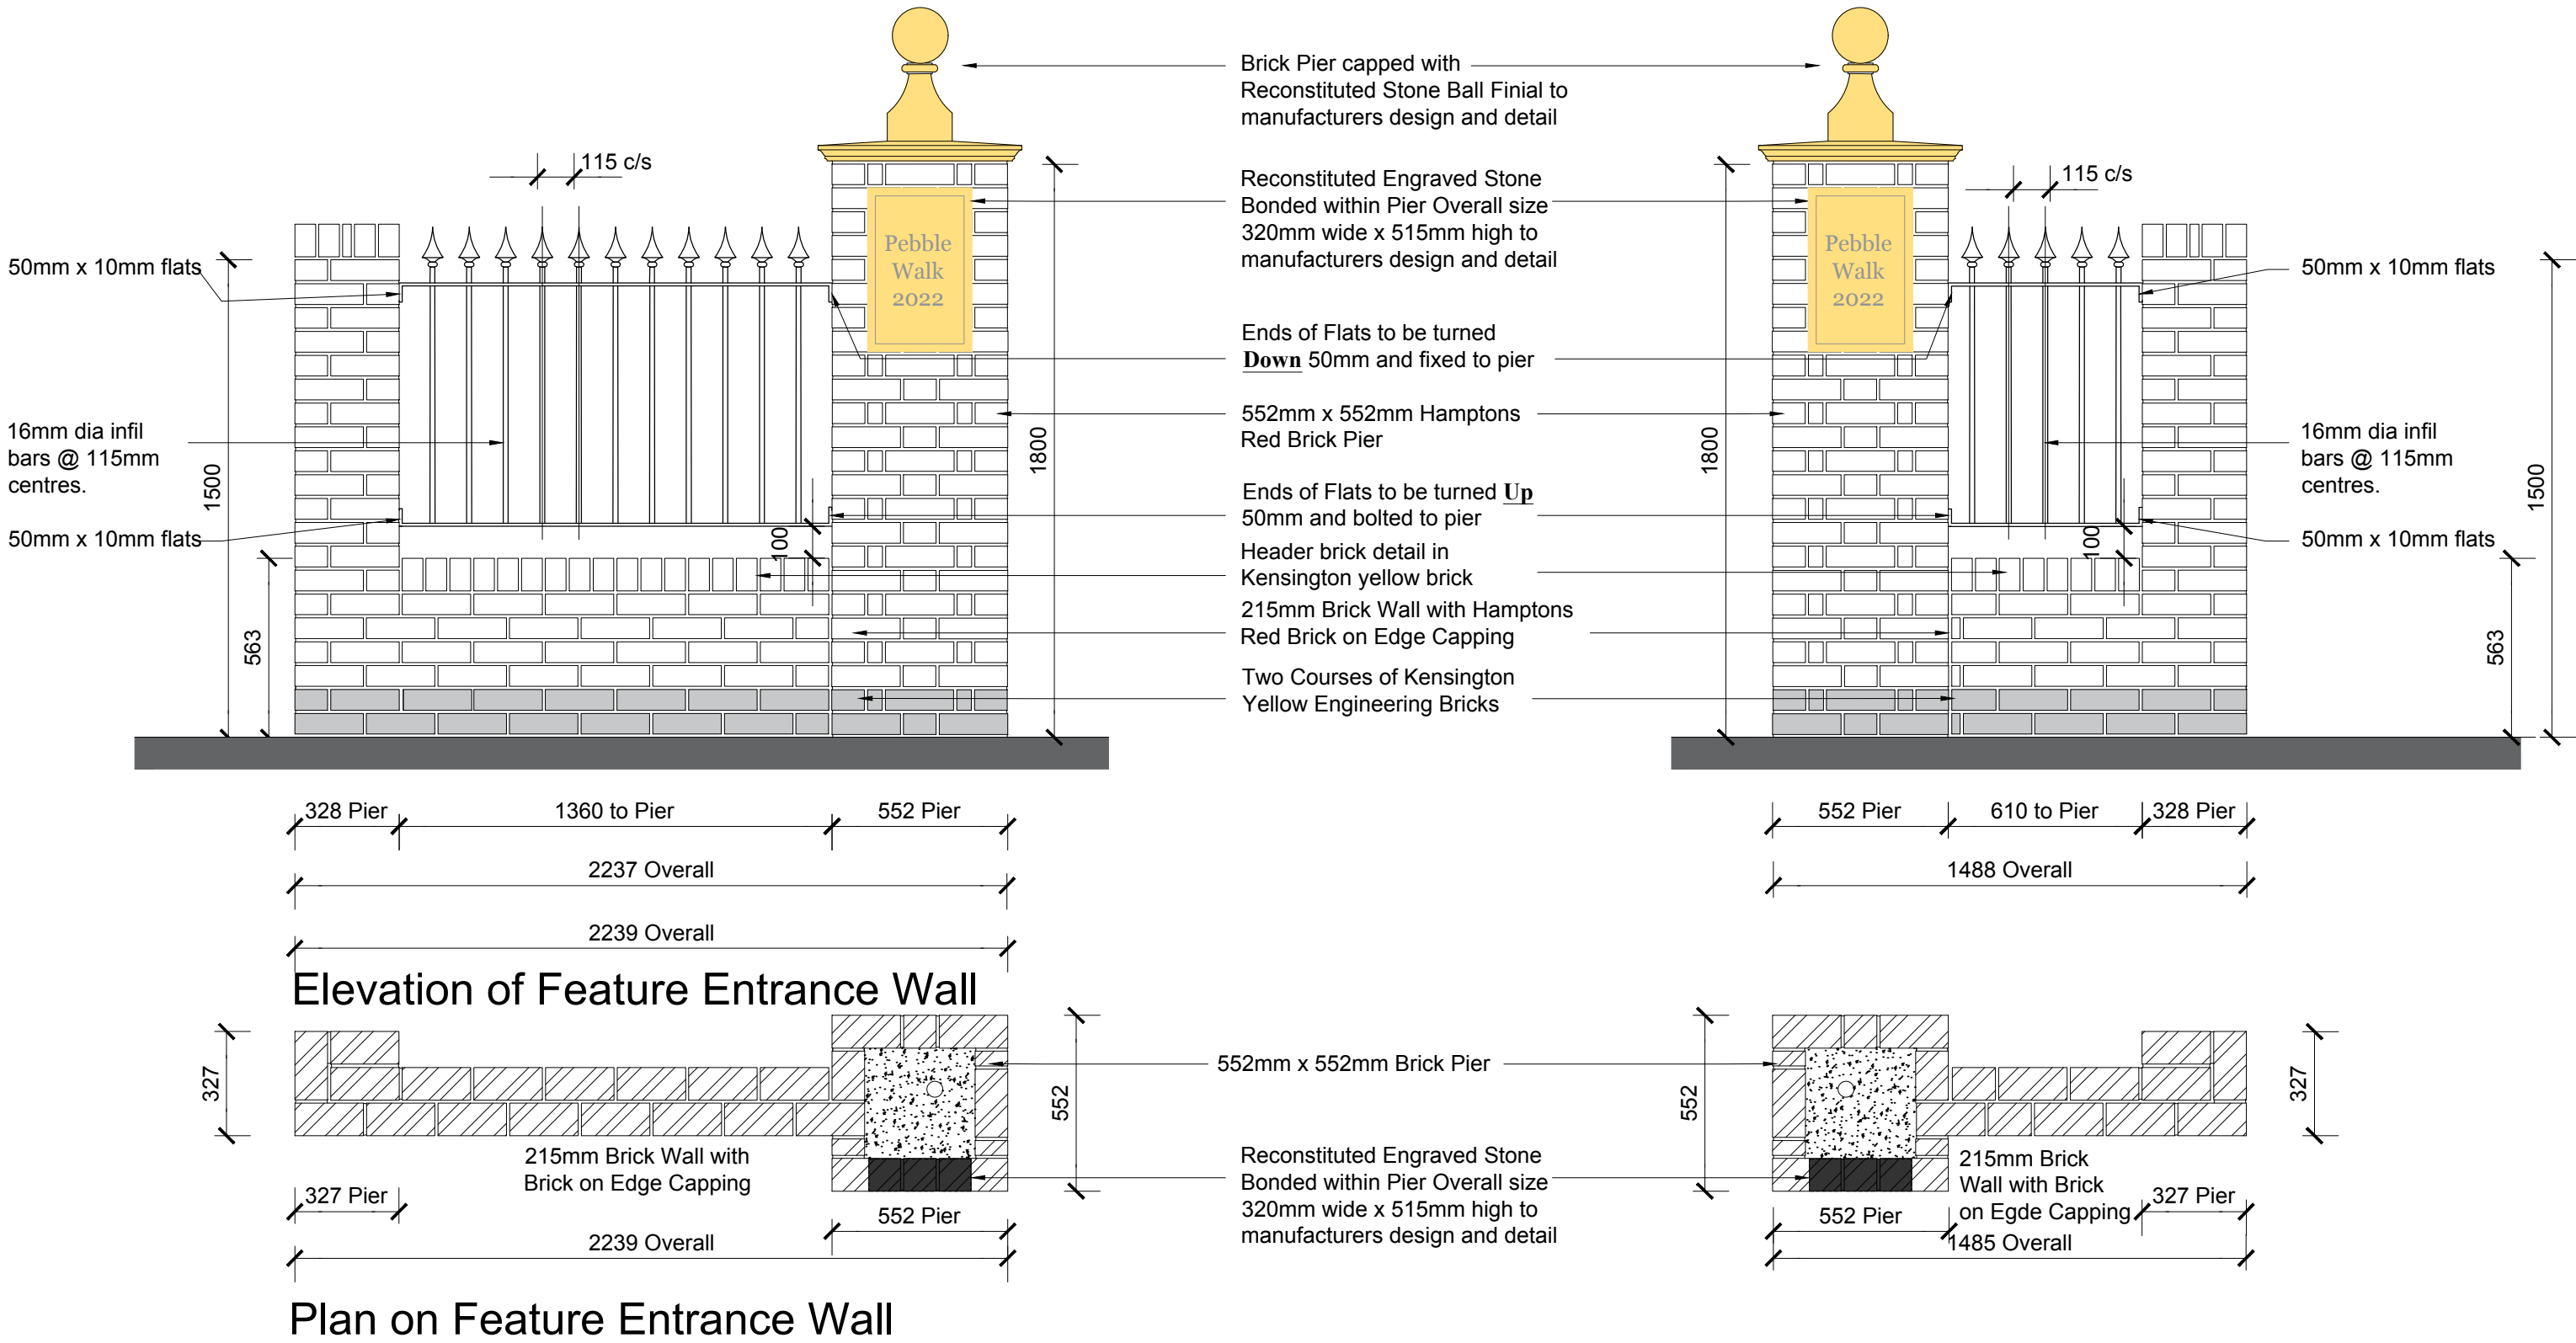

Copyright © 2016 Rogers Cory Partnership Limited. All rights reserved. Limited reproduction and distribution permitted for the sole purpose of the construction of this named development only.

Do not scale - refer to figured dimensions only.

D	021122	STYLE UPDATED	AD	DE	DE
C	310522	LEFT HAND WALL REVISED	RCP	DE	DE
B	230322	BRICK COLOUR INFORMATION ADDED	AD	DE	DE
A	220921	FEATURE ENTRANCE WALL RELOCATED	MD	DE	DE
Rev	Date	Details	By	Chkd	Appd

PRELIMINARY

Client:-



Site:-

SINAH LANE
HAYLING ISLAND

Drawing Title:-

FEATURE ENTRANCE
WALL DETAILS

Date: JUNE 2021

Scales: 1:20 and 1:100 @ A2

Drawn: MD

Checked: DE

Approved: DE

Drawing No.

4513/A/SALESAR/03D



Rogers Cory Partnership
Architectural and Civil Consultants
The Old School Old School Road
Hook Hampshire RG27 9NJ

T: 01256 769269 E: mail@rcpconsultants.co.uk W: rcpconsultants.co.uk