


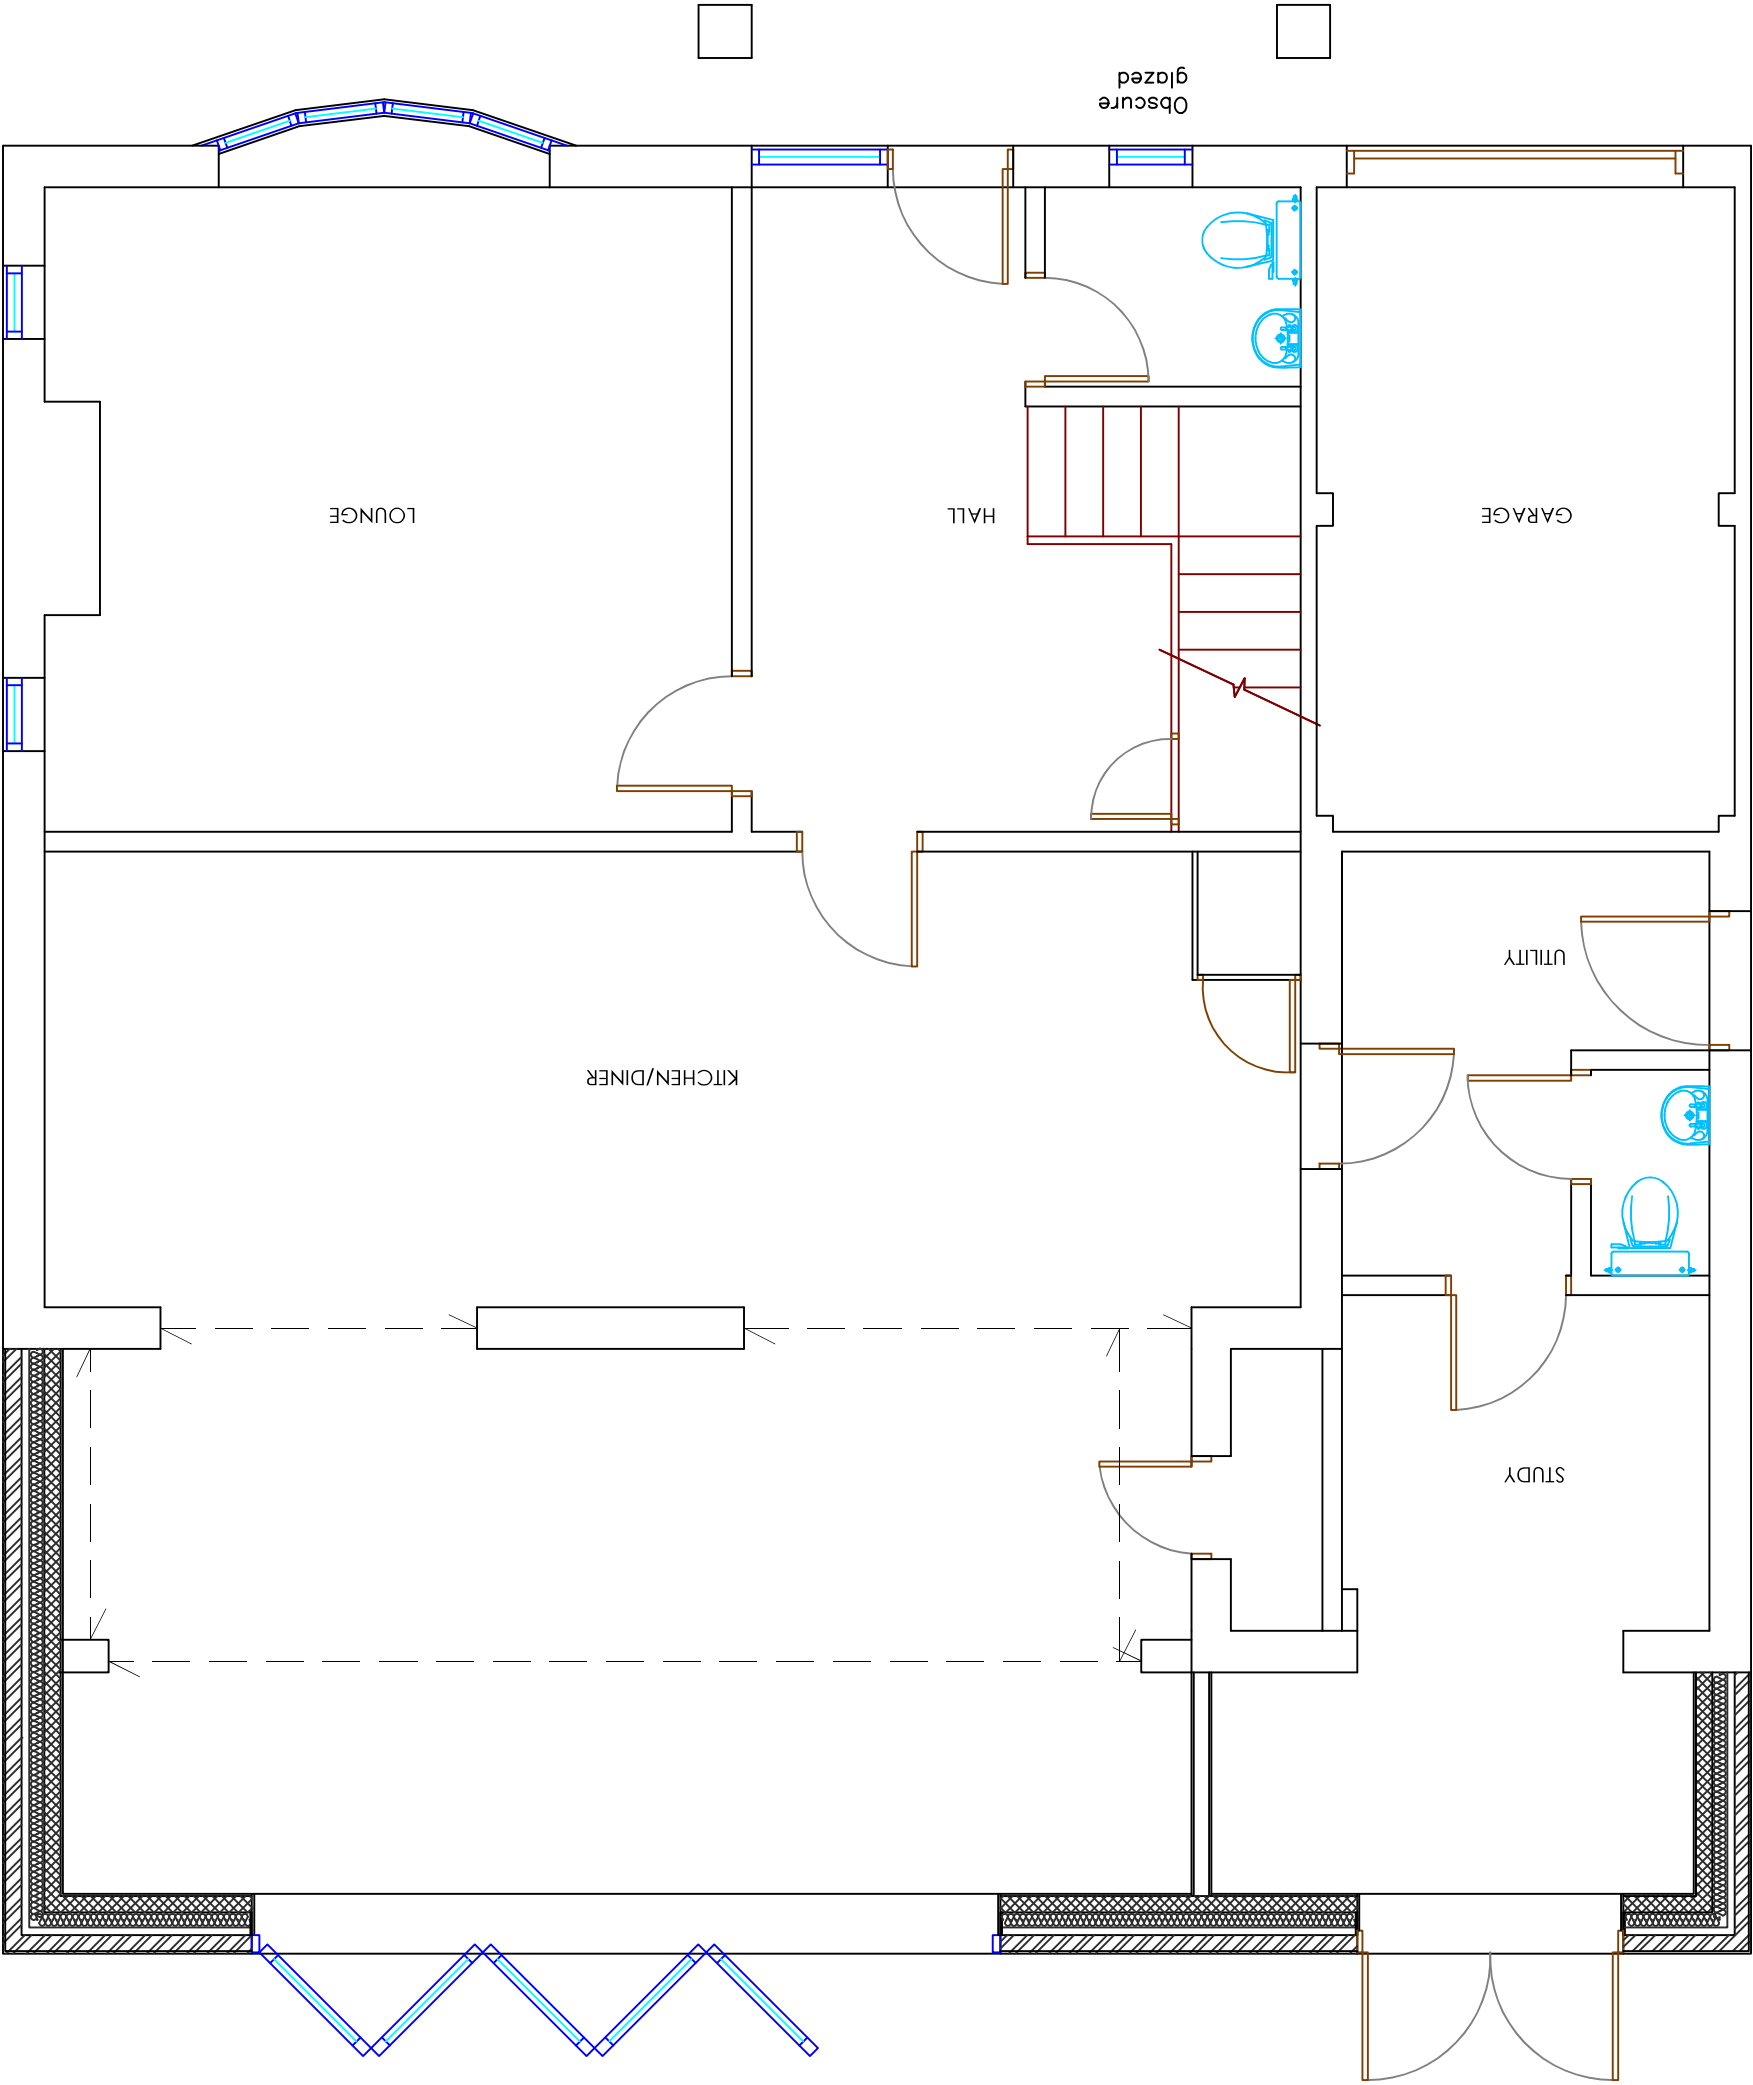


Obscure
glazed

PROPOSED GROUND FLOOR

Copyright is reserved by GBS Designs and is issued on the condition that it is not copied or disclosed by or to any unauthorised persons without prior consent in writing from GBS Designs.
All dimensions to be checked on site
All structural elements to be specified by a suitably qualified structural engineer.

REV	DESCRIPTION	DRAWN	DATE
-	Initial design	GBS	28.03.22
A	Proposed ground floor extension scheme finalized	GBS	24.05.22
B	Two storey scheme	GBS	04.07.22
C	External finishes finalized	GBS	13.07.22

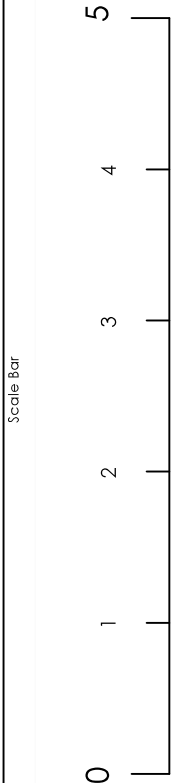

Drawing Ref	Scale at A1	Scale at A3
18 OAKHURST 07	1:25	1:50

Date	Drawn By
28 MARCH 22	GBS

Drawing Title
18 Oakhurst Drive
Waterlooville
Hampshire
PO7 7PN