




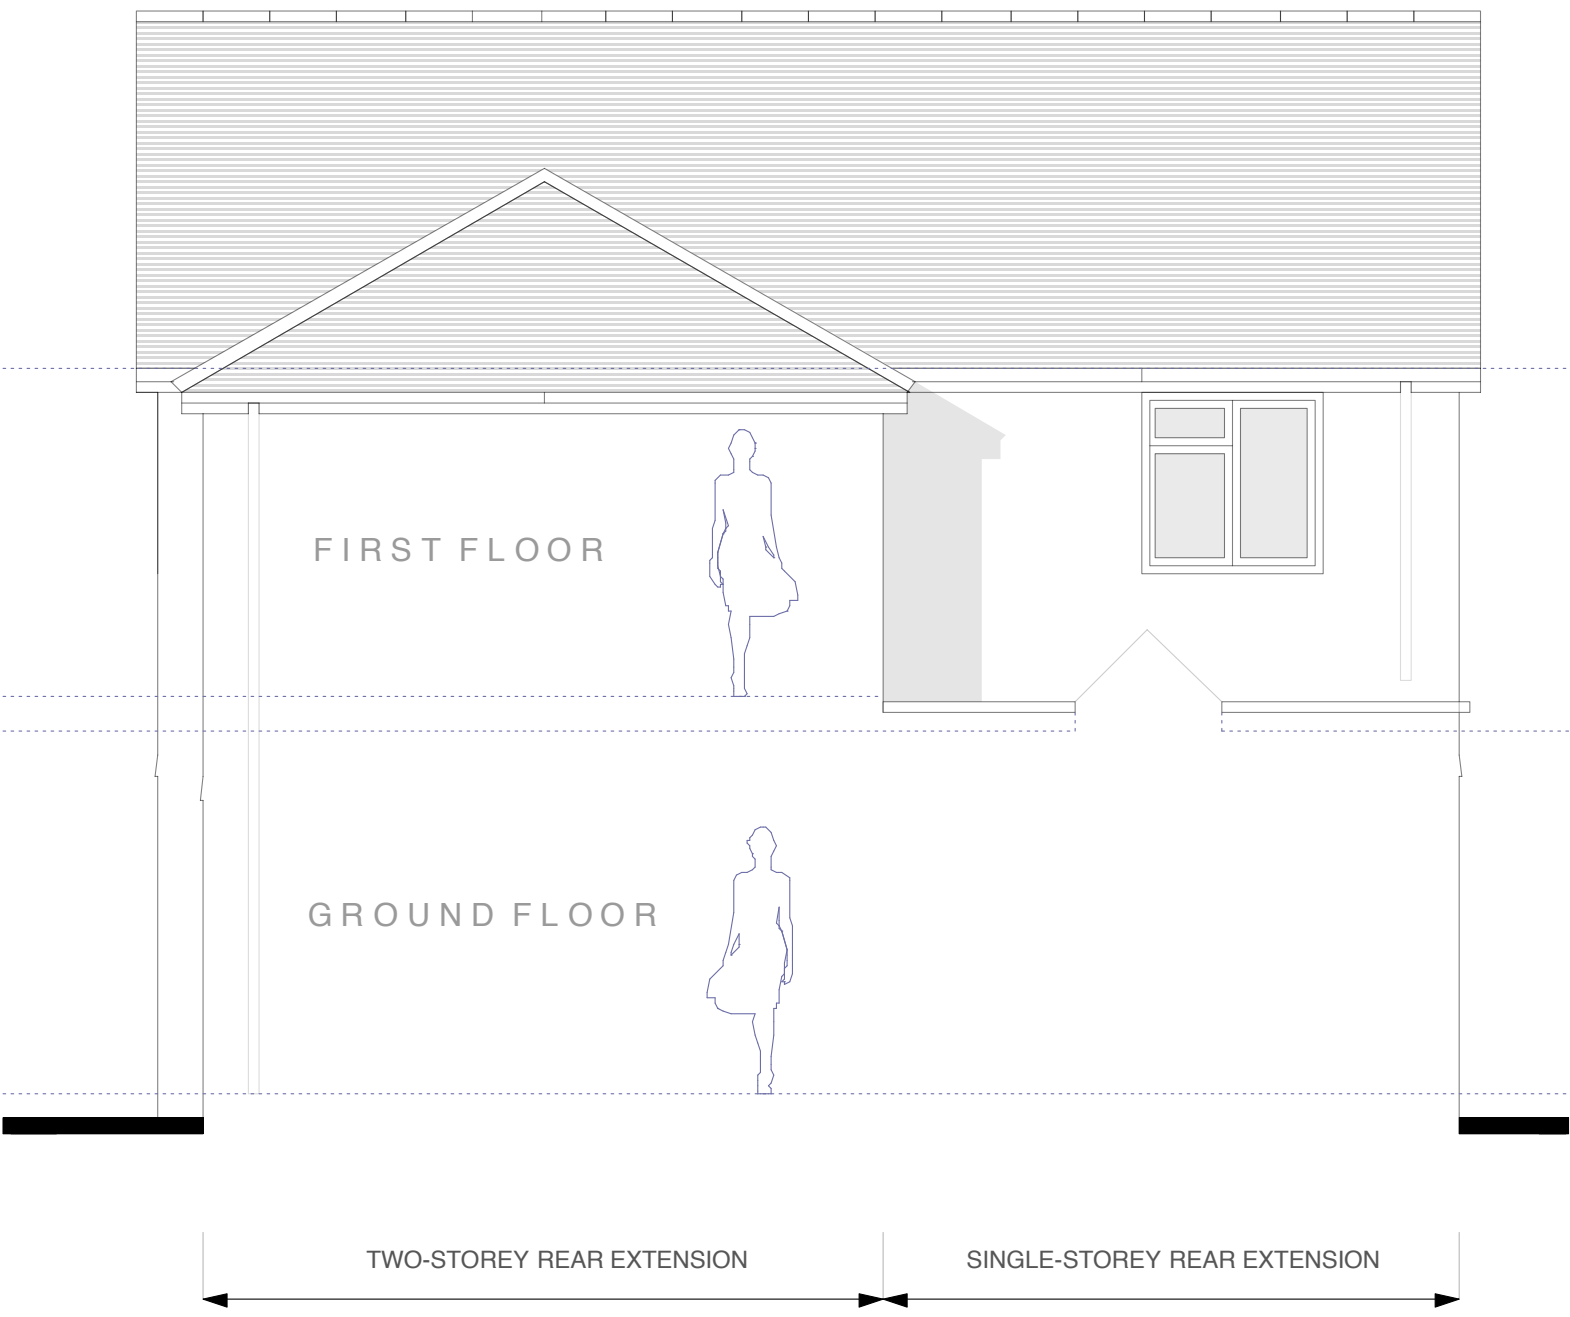


Proposed NORTH EAST SECTION at 1:50 scale

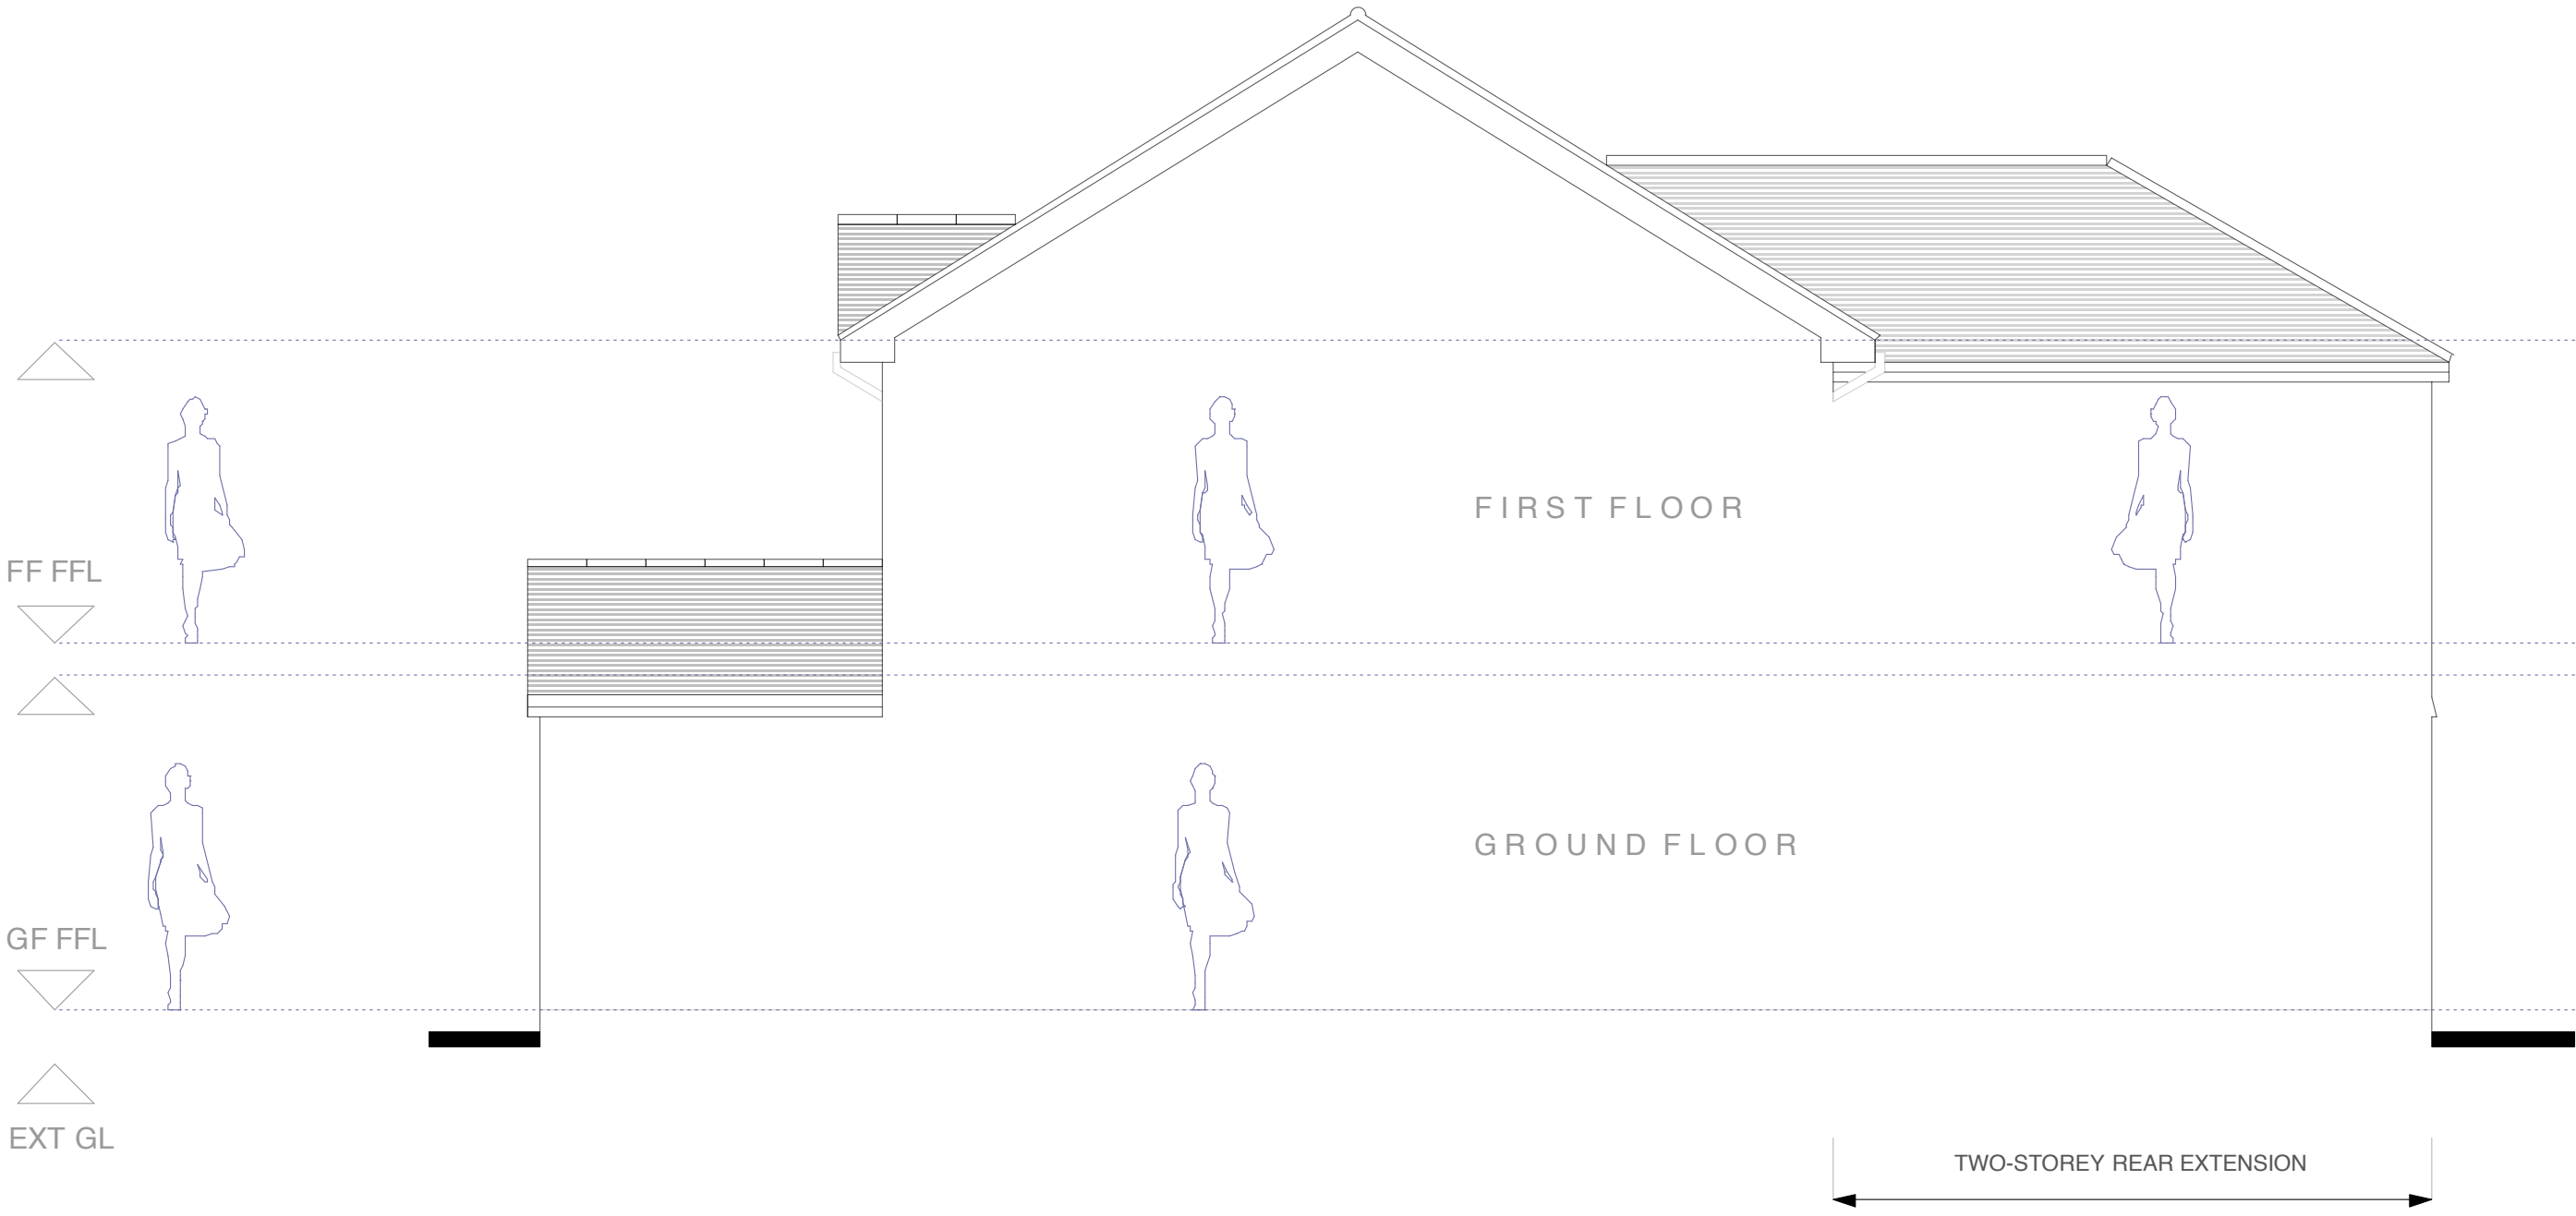

Proposed SOUTH EAST SECTION at 1:50 scale

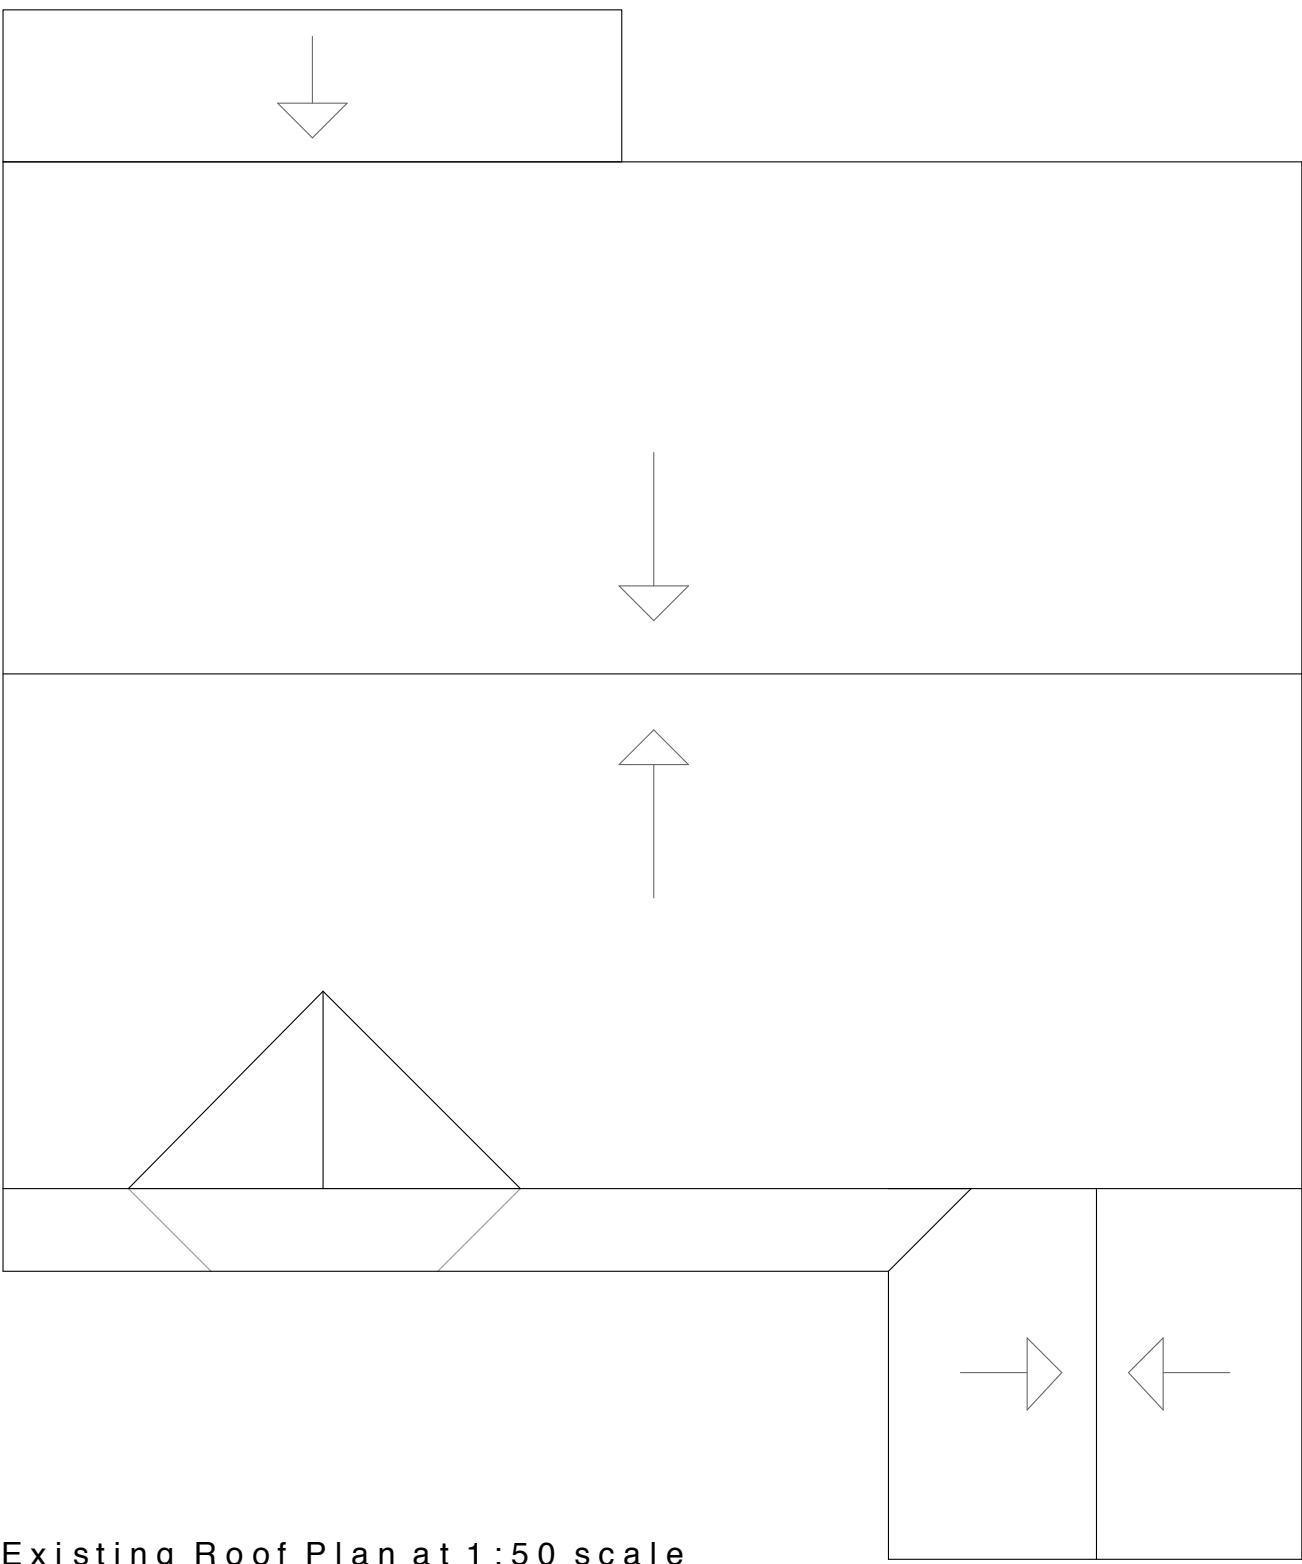

Existing Roof Plan at 1:50 scale

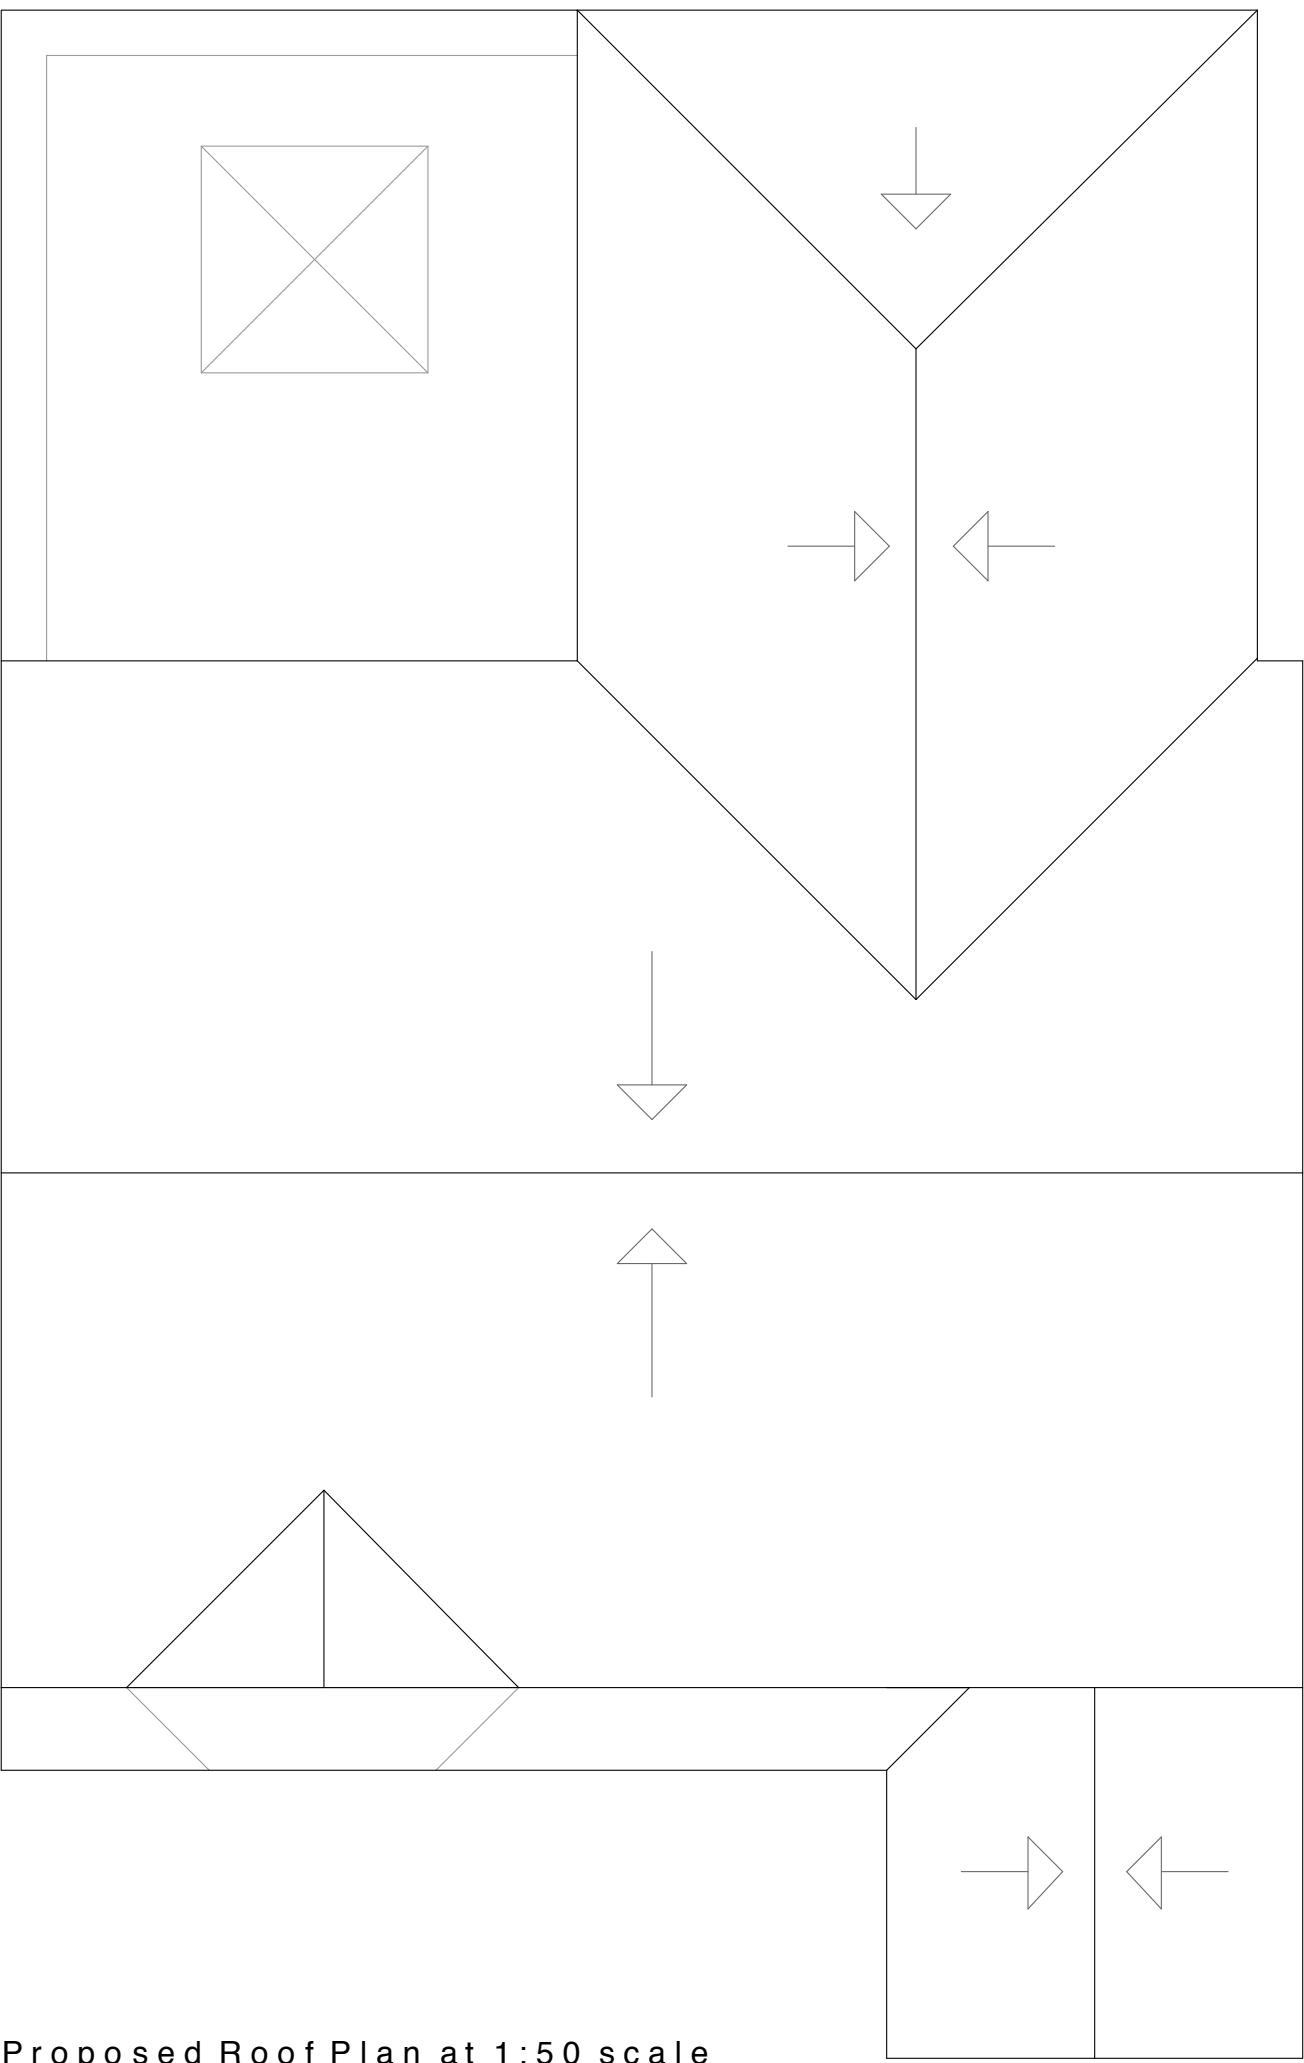

Proposed Roof Plan at 1:50 scale

CLIENT	Mr & Mrs K Sell		1. DRAWINGS ARE NOT TO BE SCALED EXCEPT FOR PLANNING PURPOSES. 2. SCALE BAR FOR PLANNING PURPOSES ONLY 3. ROOM DIMENSIONS WHERE SHOWN ARE APPROXIMATE 4. ALL DIMENSIONS TO BE CONTRACTOR-CHECKED ON SITE BEFORE USE. 5. PROPOSED DRAWINGS ARE SUBJECT TO LOCAL AUTHORITY PLANNING / LBC & BUILDING REGULATIONS APPROVAL 6. ALL DIMENSIONS MUST BE CHECKED AND CONFIRMED BY CONTRACTOR PRIOR TO ANY CONSTRUCTION WORKS TAKING PLACE 7. THESE ARE NOT SURVEY DRAWINGS 8. DRAWINGS REMAIN COPYRIGHT OF CORINTHIAN ARCHITECTURAL DESIGN AND CANNOT BE REPRODUCED OR USED BY ANOTHER PARTY WITHOUT PRIOR WRITTEN CONSENT
SITE	84 Westbourne Avenue, Emsworth, West Sussex		
PROJECT	Proposed Rear Extensions		
DRAWING	003 Proposed Scheme		
DATE	21 07 15		
AUTHOR	AH		
STATUS	PL		0m0.5m1m SCALE BAR @ 1:50 CORINTHIAN ARCHITECTURAL DESIGN 8 Davys Court, Funtington, Chichester, West Sussex PO18 9LG 01243 576 078 > contact@corinthianad.co.uk > www.corinthianad.co.uk
SCALE	1:50 @ A1		