





ther

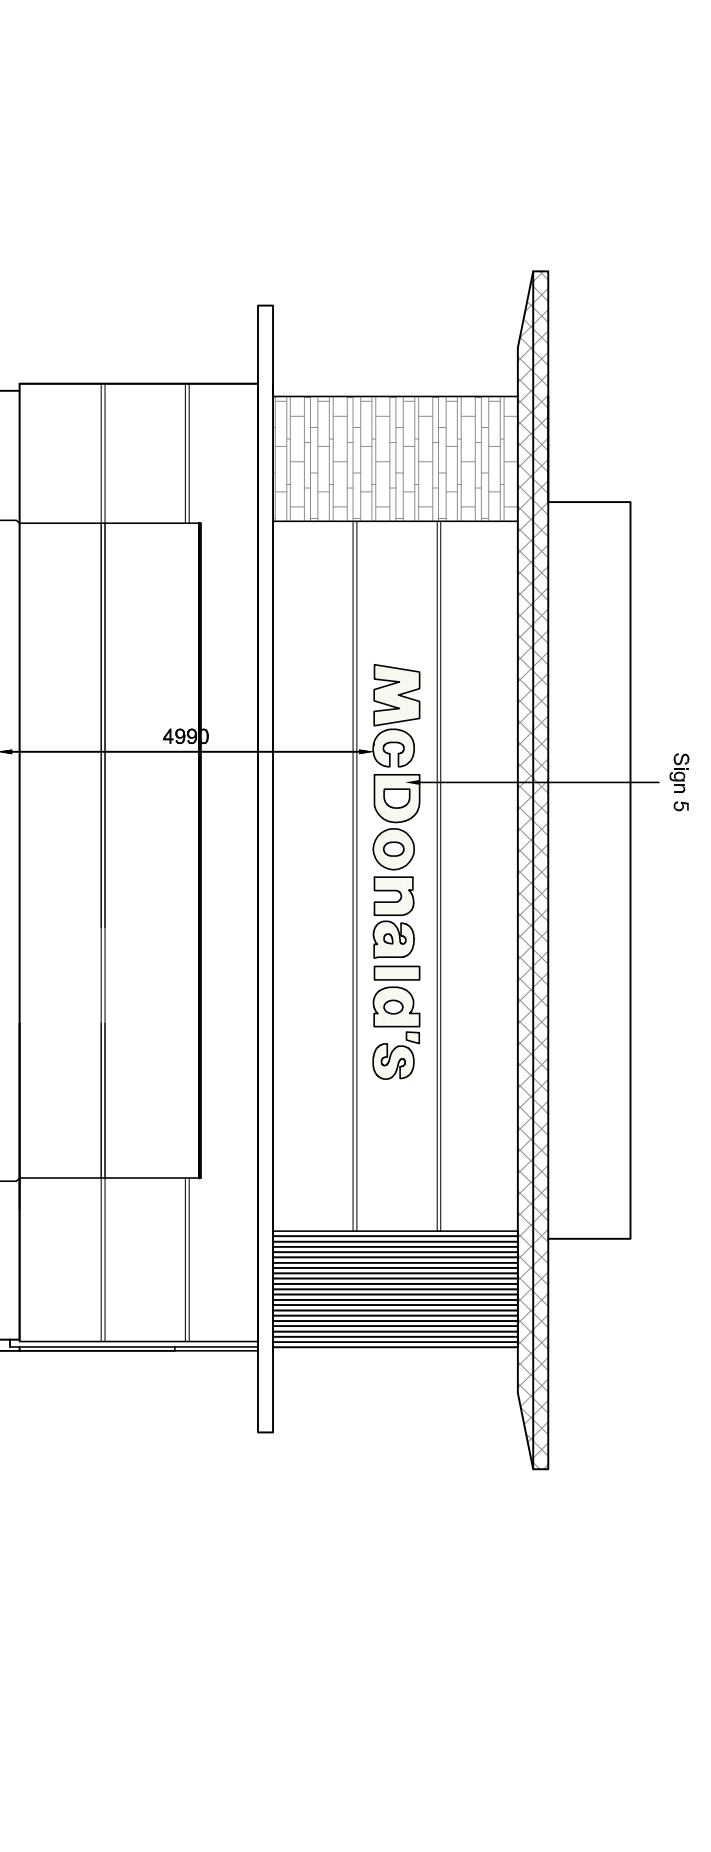

WEST ELEVATION

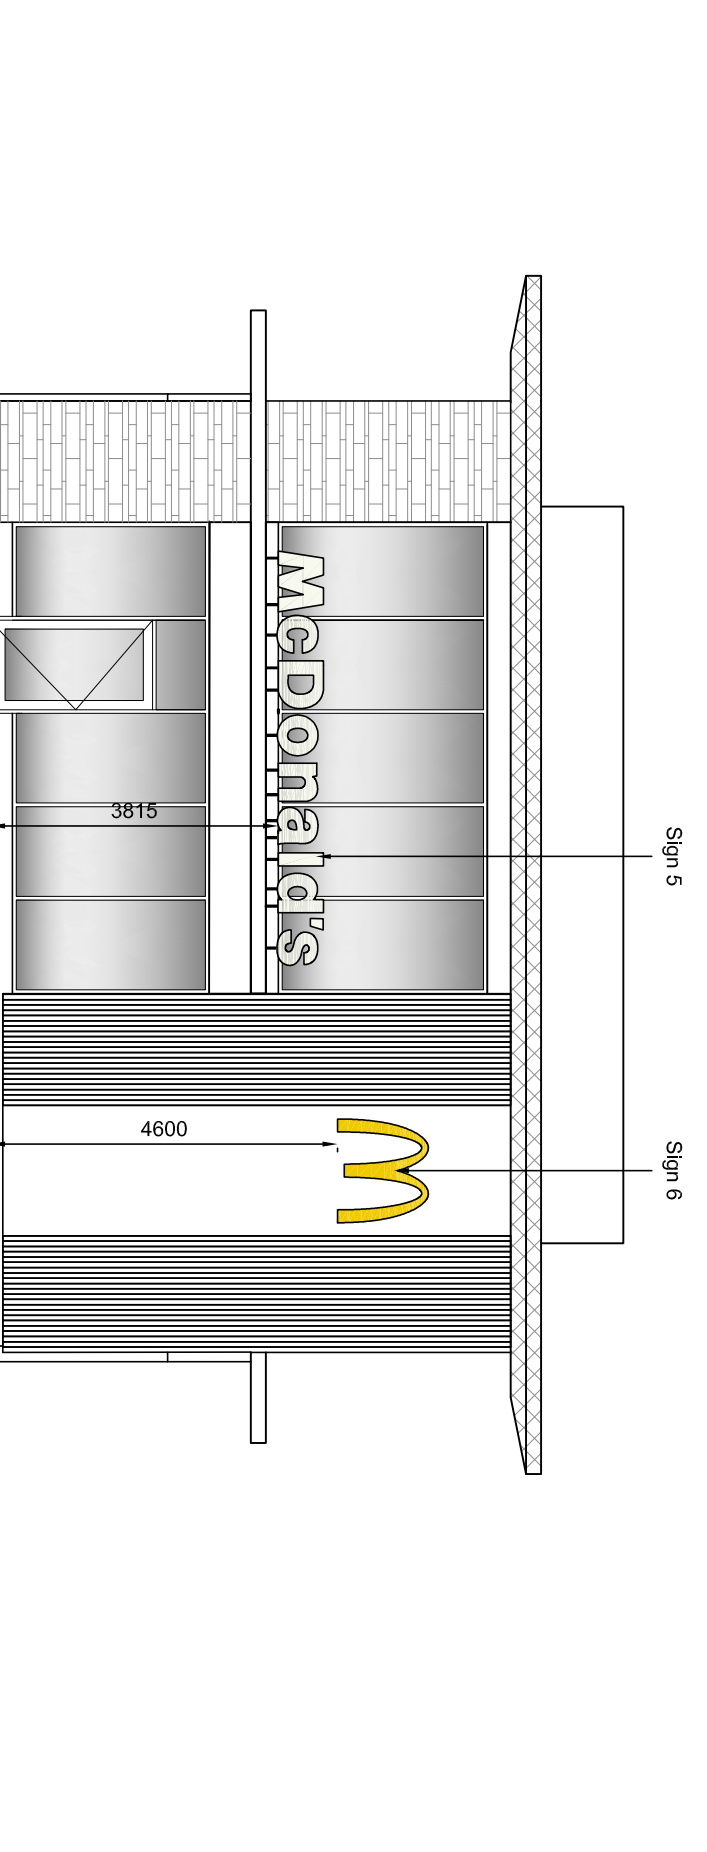

EAST ELEVATION

BUILDING SIGN SCHEDULE - (EROS SIGNAGE (BUTTERFIELD SONS))								
ADVERT REF	SIGN TYPE	QTY	SIZE (mm)	MATERIALS	HEIGHT (mm) ABOVE GROUND	EXTENT (mm) OF PROJECTION	HEIGHT (mm) OF TEXT	ILLUMINATION
LETTERS	SIGN 5	3	5450W x 100D x 666H	White acrylic "McDonald's" text not mounted signage.	Refer to Elevations	N/A	606	(STATIC - Max. 600cd/m²)
GOLDEN ARCH	SIGN 6	1	1312W x 100D x 120H	Yellow acrylic "Golden Arch" symbol not mounted signage.	Refer to Elevations	N/A	1200	(STATIC - Max. 600cd/m²)
ARCH PANEL	SIGN 23A 1		1660W x 80D x 1660H	Aluminium panel painted matt dark Green with Yellow acrylic "Golden Arch" symbol (internally illuminated) Sign set on Reynolds composite aluminium panel colour RAL 9010 Pure White	Refer to Elevations	N/A	1088	(STATIC - Max. 600cd/m²)
ARCH PANEL	2		1380W x 80D x 1380H	Aluminium panel painted matt dark Green with Yellow acrylic "Golden Arch" symbol (internally illuminated) Sign set on Reynolds composite aluminium panel colour RAL 9010 Pure White	Refer to Elevations	N/A	905	(STATIC - Max. 600cd/m²)

0	12.06.2015	Grant Hight Anonim.	TA	JK	
A	13.02.2015	Updated to best developer layout.	JK	-	
REV	DATE	CHANGES	BY	REASON	

2007.

8212

REV No.
 D

1001

625 PM
1611
T.01562 700999
66604 20610
email: stuart@stuart.co.uk
www: stuart.co.uk

Project managers
Architects

D0160