


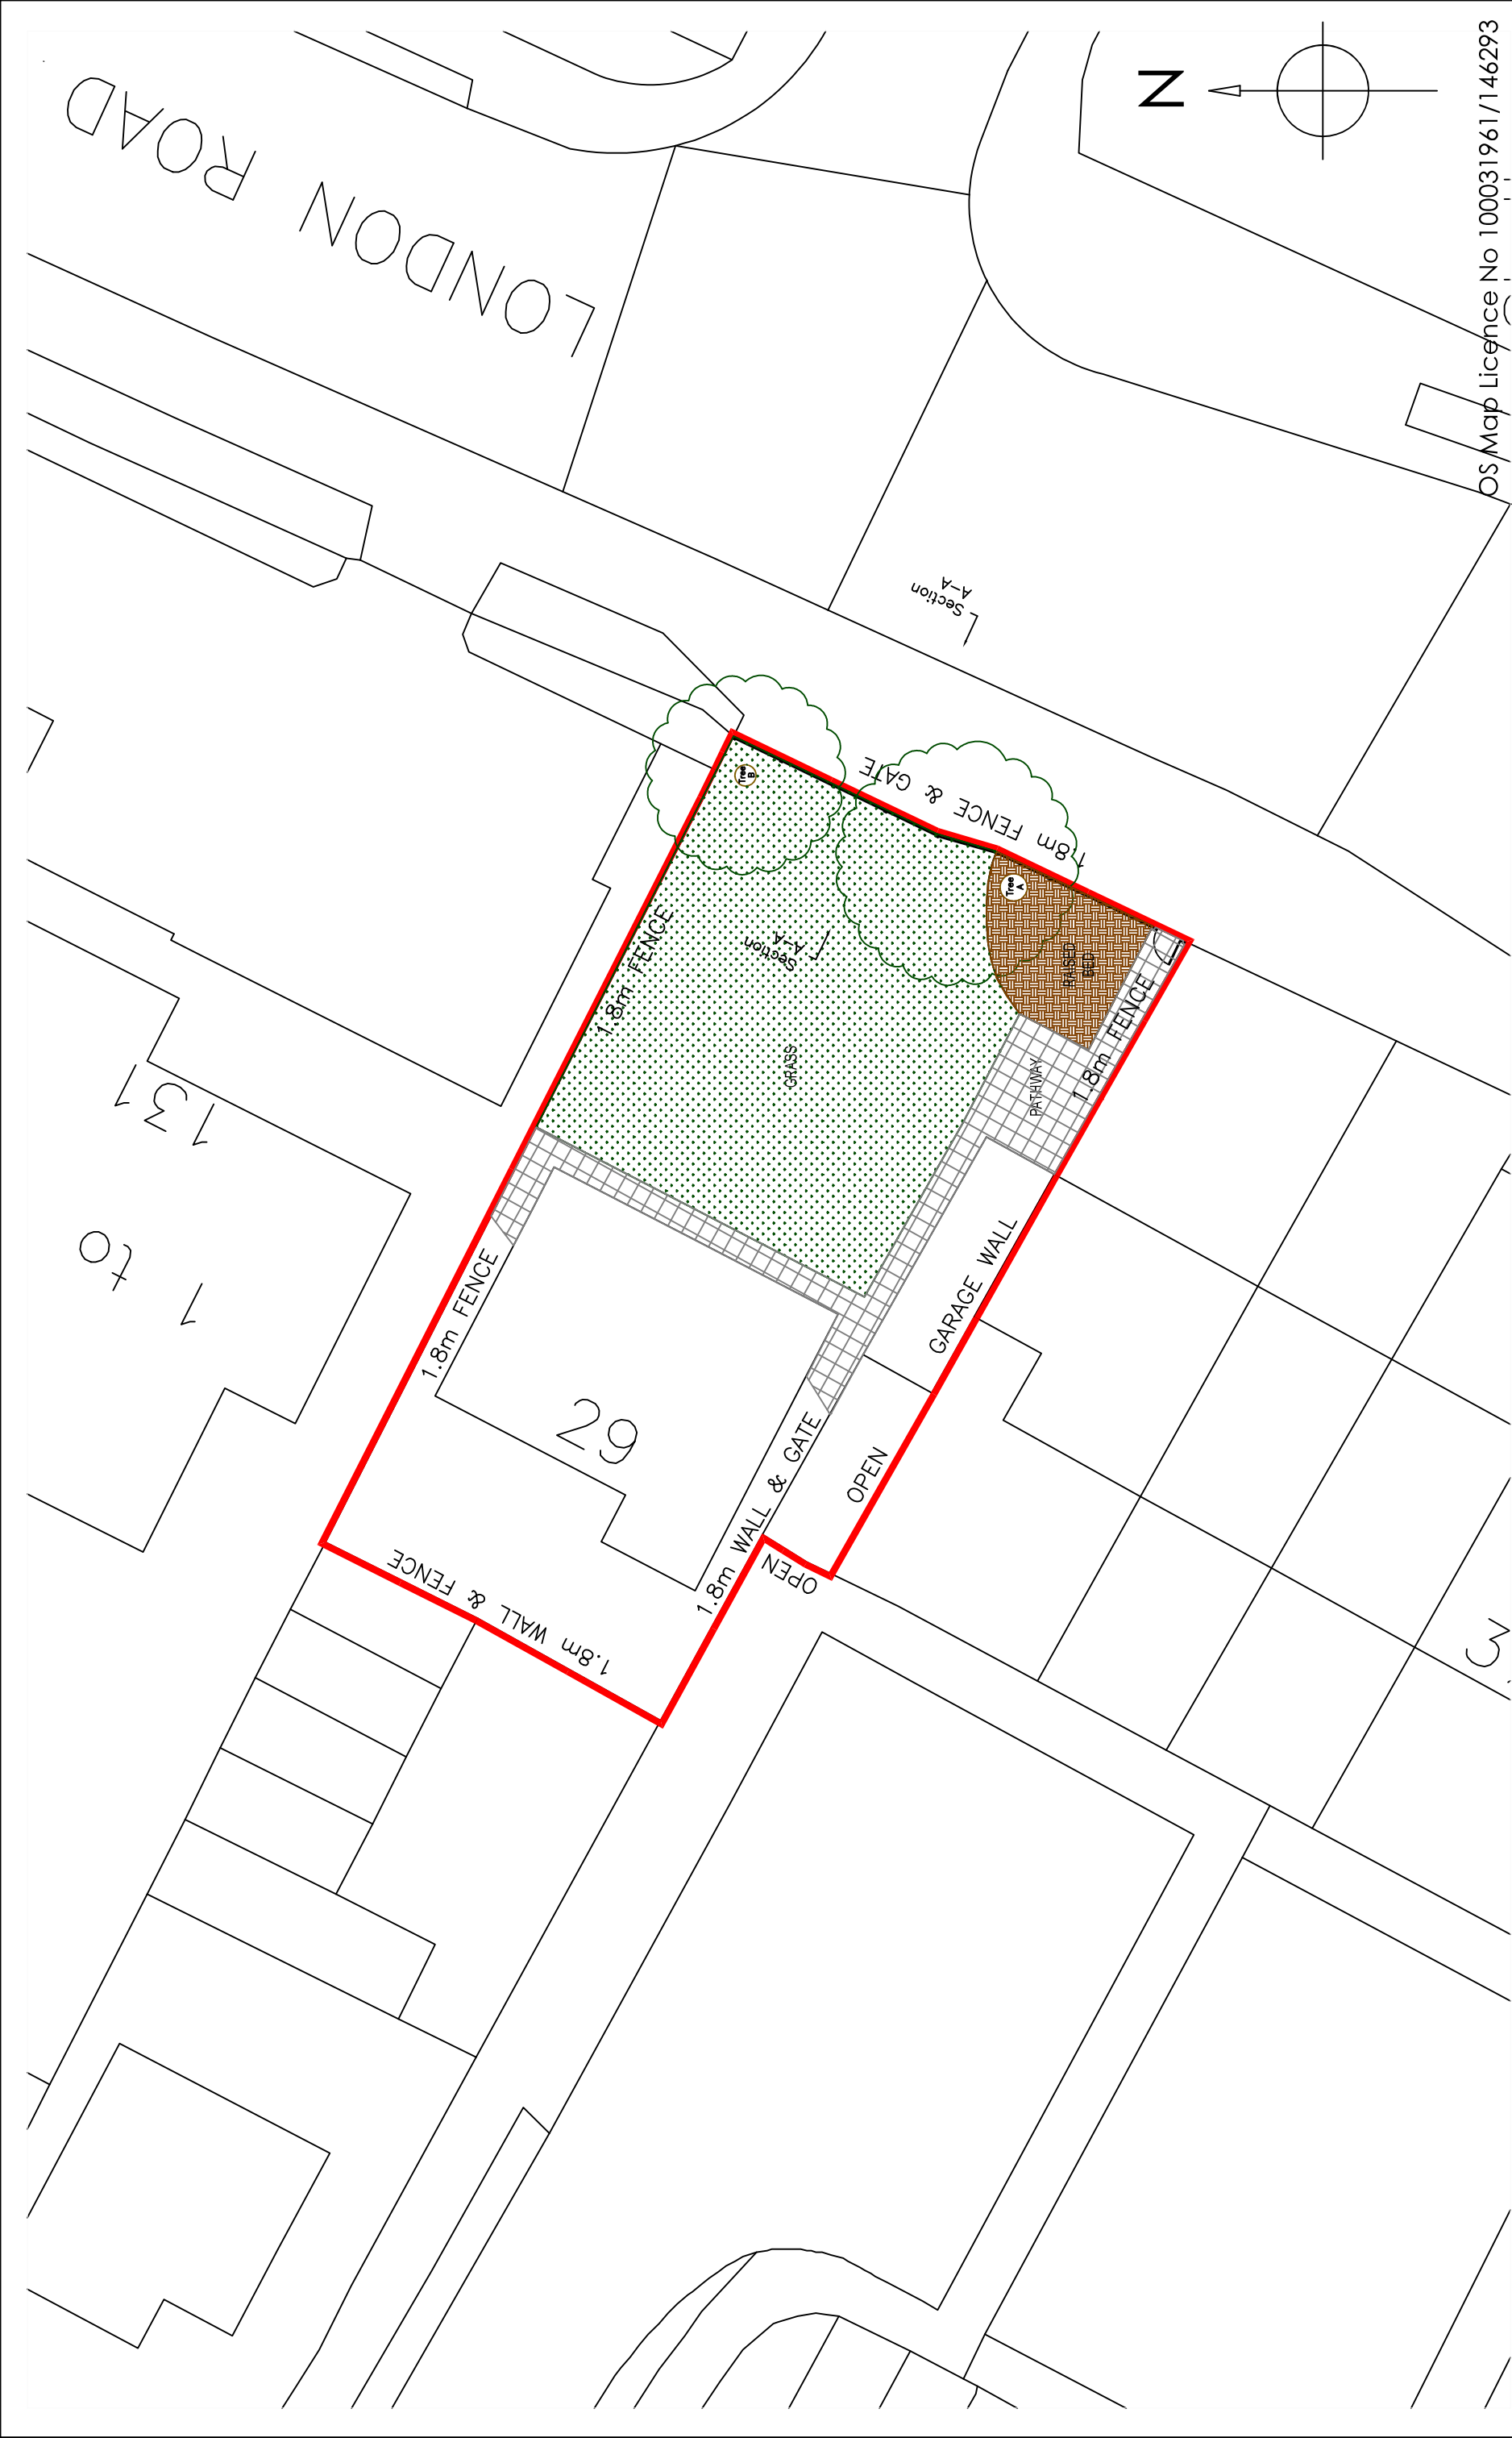


OS Map Licence No 100031961/146293

Copyright is reserved by GBS Designs and is issued on the condition that it is not copied or disclosed by or to any unauthorised persons without prior consent in writing from GBS Designs.
All dimensions to be checked on site
All structural elements to be specified by a suitably qualified structural engineer.

REV	DESCRIPTION
-	Initial design
A	Section A-A indicators added - see drawing 29 FRESHFIELD 12 for Section A-A details

DRAWN	DATE
GBS	23.05.22
GBS	03.08.22

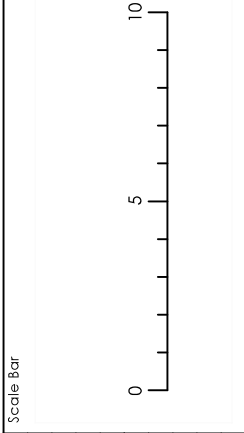

Drawing Ref	Scale at A1	Scale at A3
29 FRESHFIELD 04	N/A	1:200
Date	23 MAY 2022	
Drawn by	GBS	

Drawing Title
29 Freshfield Gardens,
Waterlooville,
Hampshire,
PO7 7TL.



CAD - ARCHITECTURE - DESIGN
6 Shillinglee Waterlooville
Hampshire PO7 5RW
Tel 023 9225 8315
www.gbsimages.co.uk