


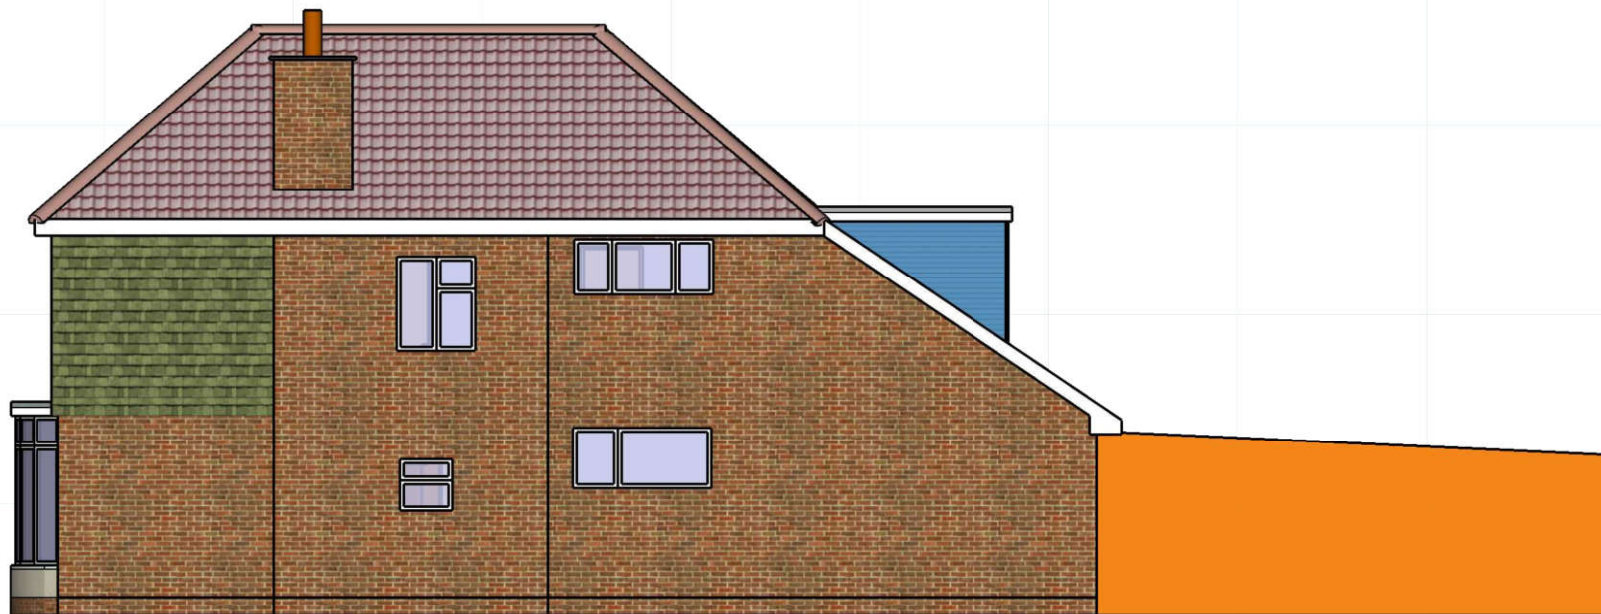

EXISTING SOUTH ELEVATION



EXISTING WEST ELEVATION



EXISTING EAST ELEVATION



EXISTING NORTH ELEVATION