




CAD

Critchley Architecture And Design Ltd.
Contact: 02392 474 919 | info@caad.online

The Old Brewery, 15E South Street, Havant, PO9 1BU

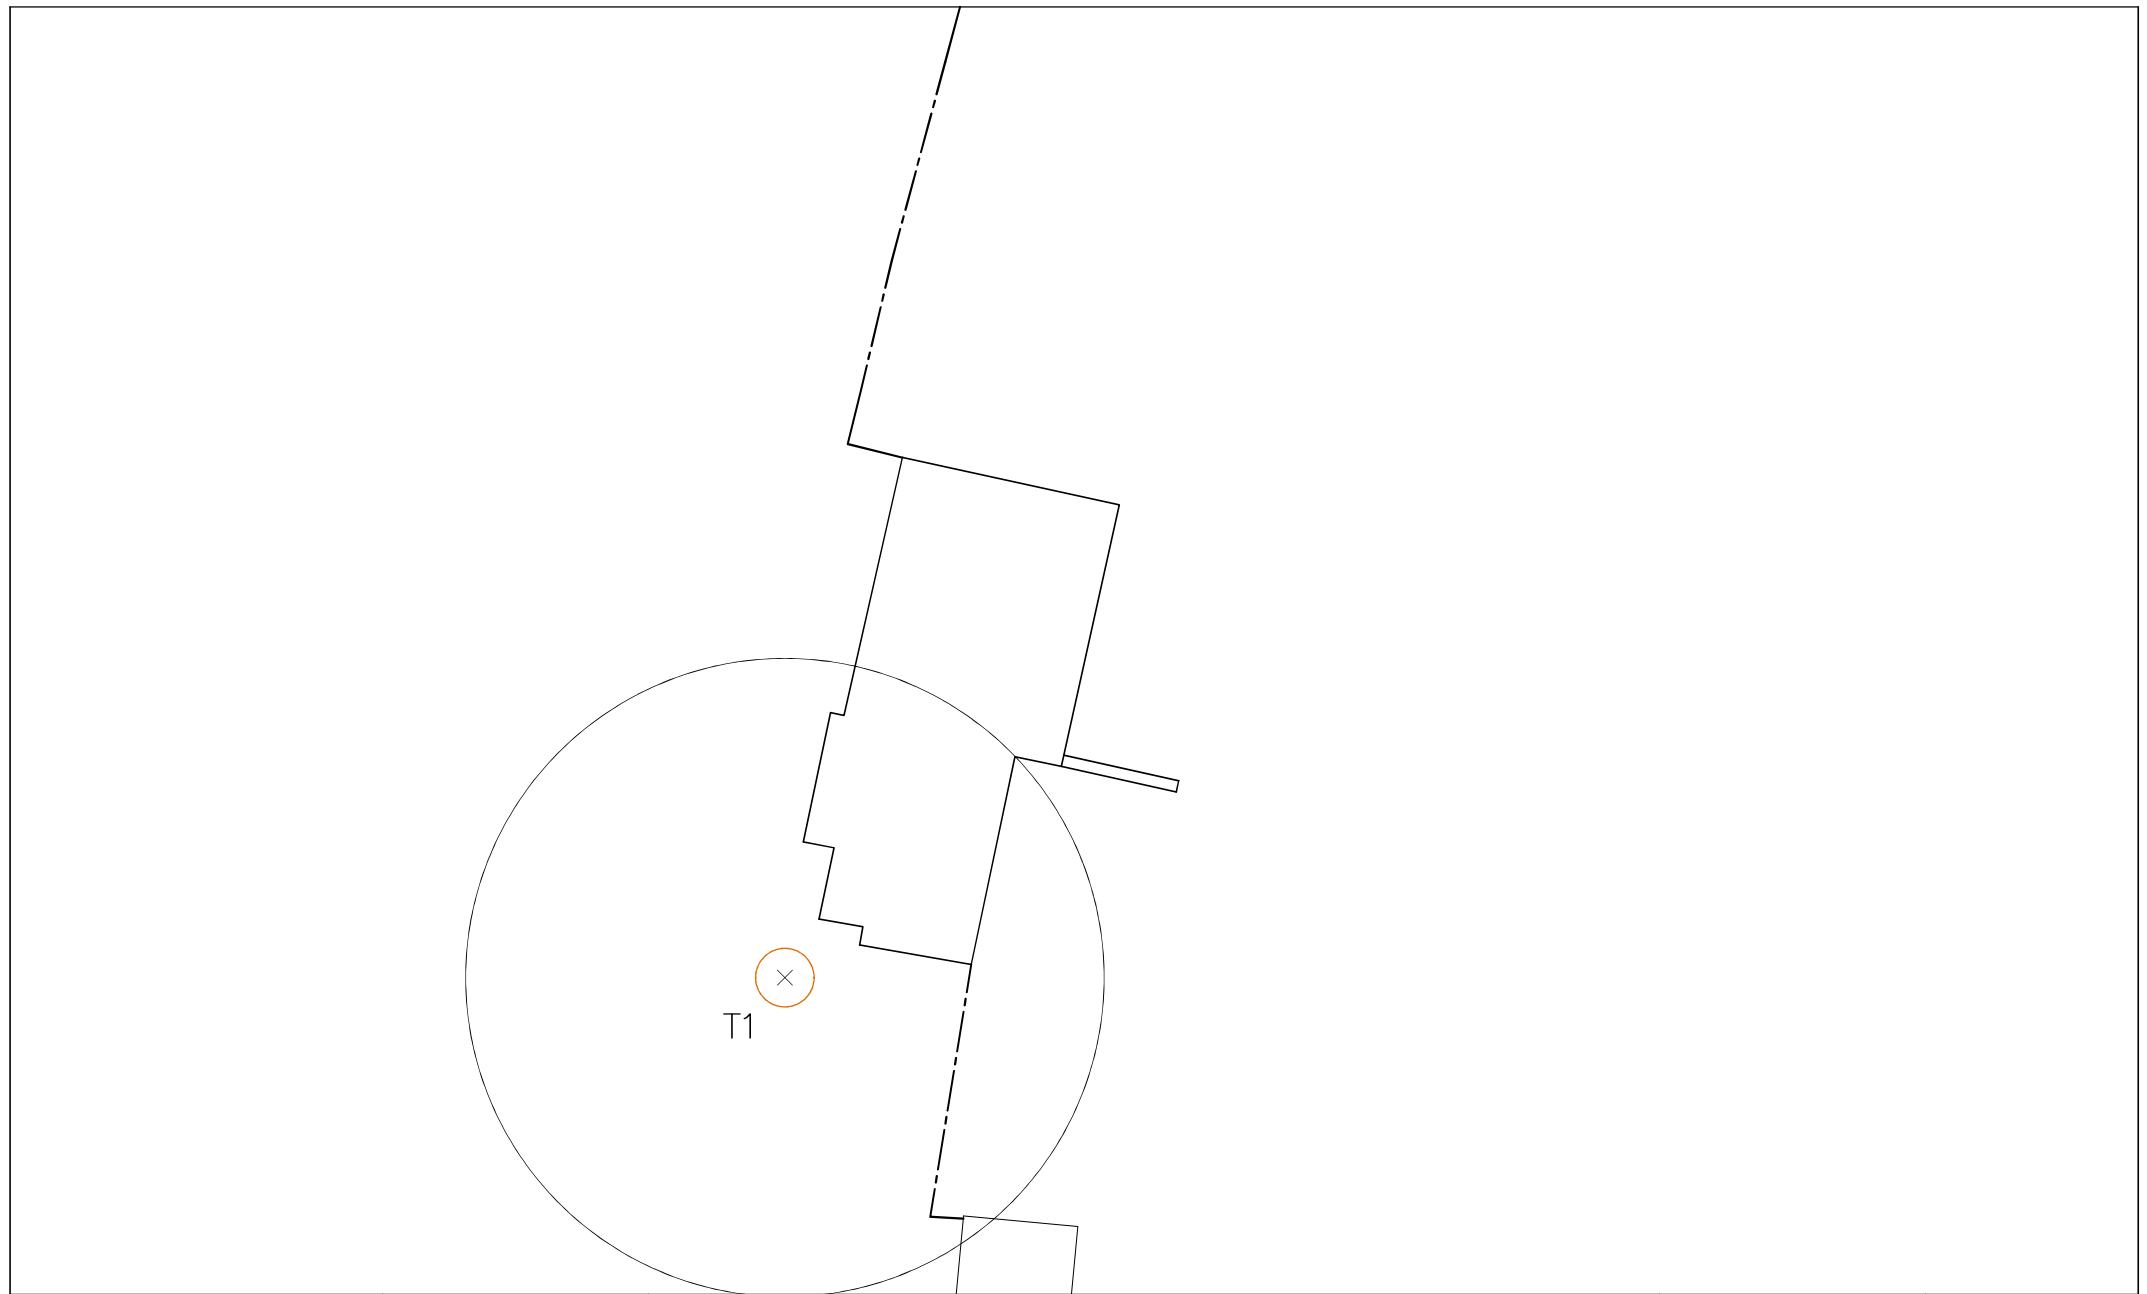

Existing Site Plan

Revisions

- a) Note/Date/Initial
- b)
- c)
- d)

10 Kingsey Ave,
Emsworth,
Hampshire,
PO10 7HP

Scale A1=1:50, A3=1:100
Drawn SAR
Date 03/08/2022

22068-201⁰

10m

20m

30m

40m