




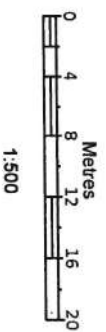


HAVANT BOROUGH COUNCIL
28 NOV 2022
RECEIVED

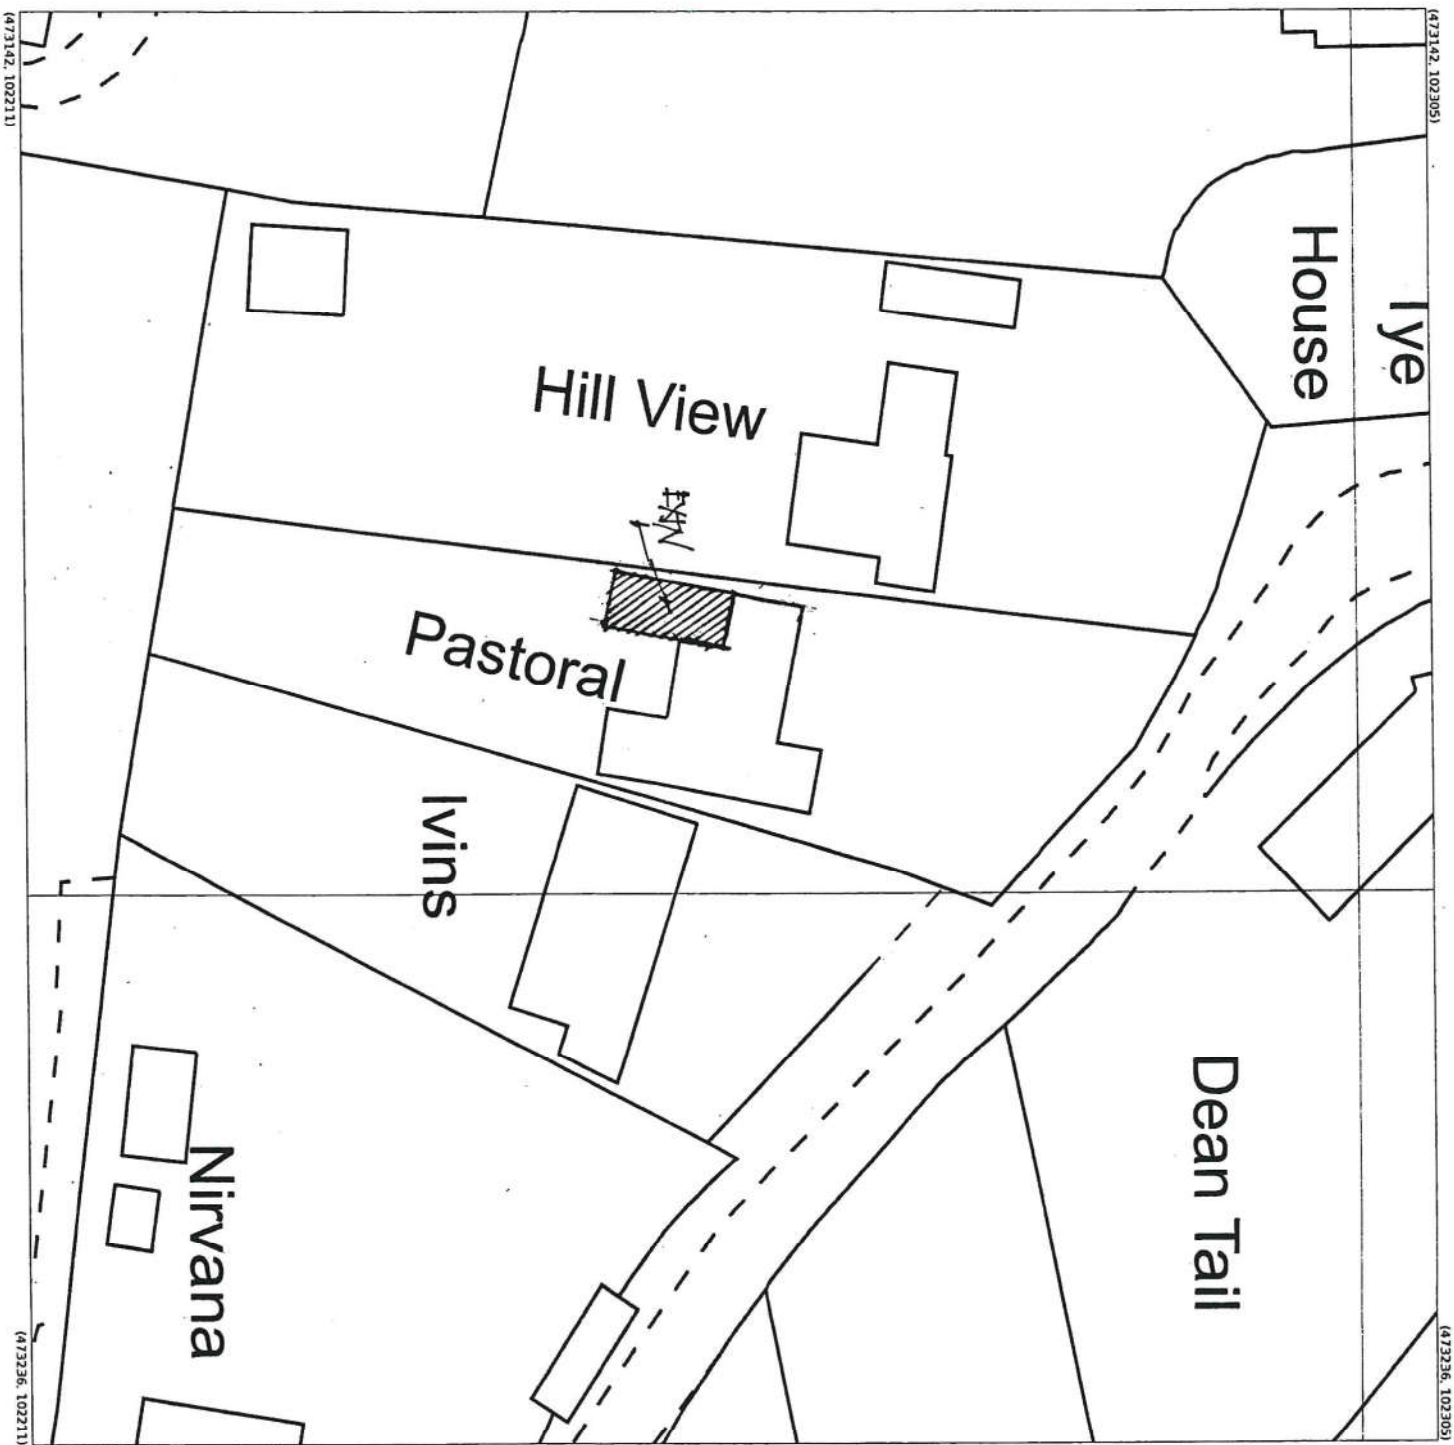

Produced 18 Nov 2022 from the Ordnance Survey MasterMap (Topography) Database and incorporating surveyed revision available at this date.
The representation of a road, track or path is no evidence of a right of way. The representation of features as lines is no evidence of a property boundary.

Supplied by: Latitude Mapping Ltd
Licence: © Crown Copyright and database rights 2022 OS 100038864
Reference: 011571889
Centre coordinates: 473189 102256

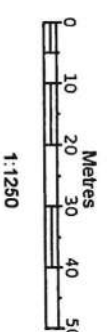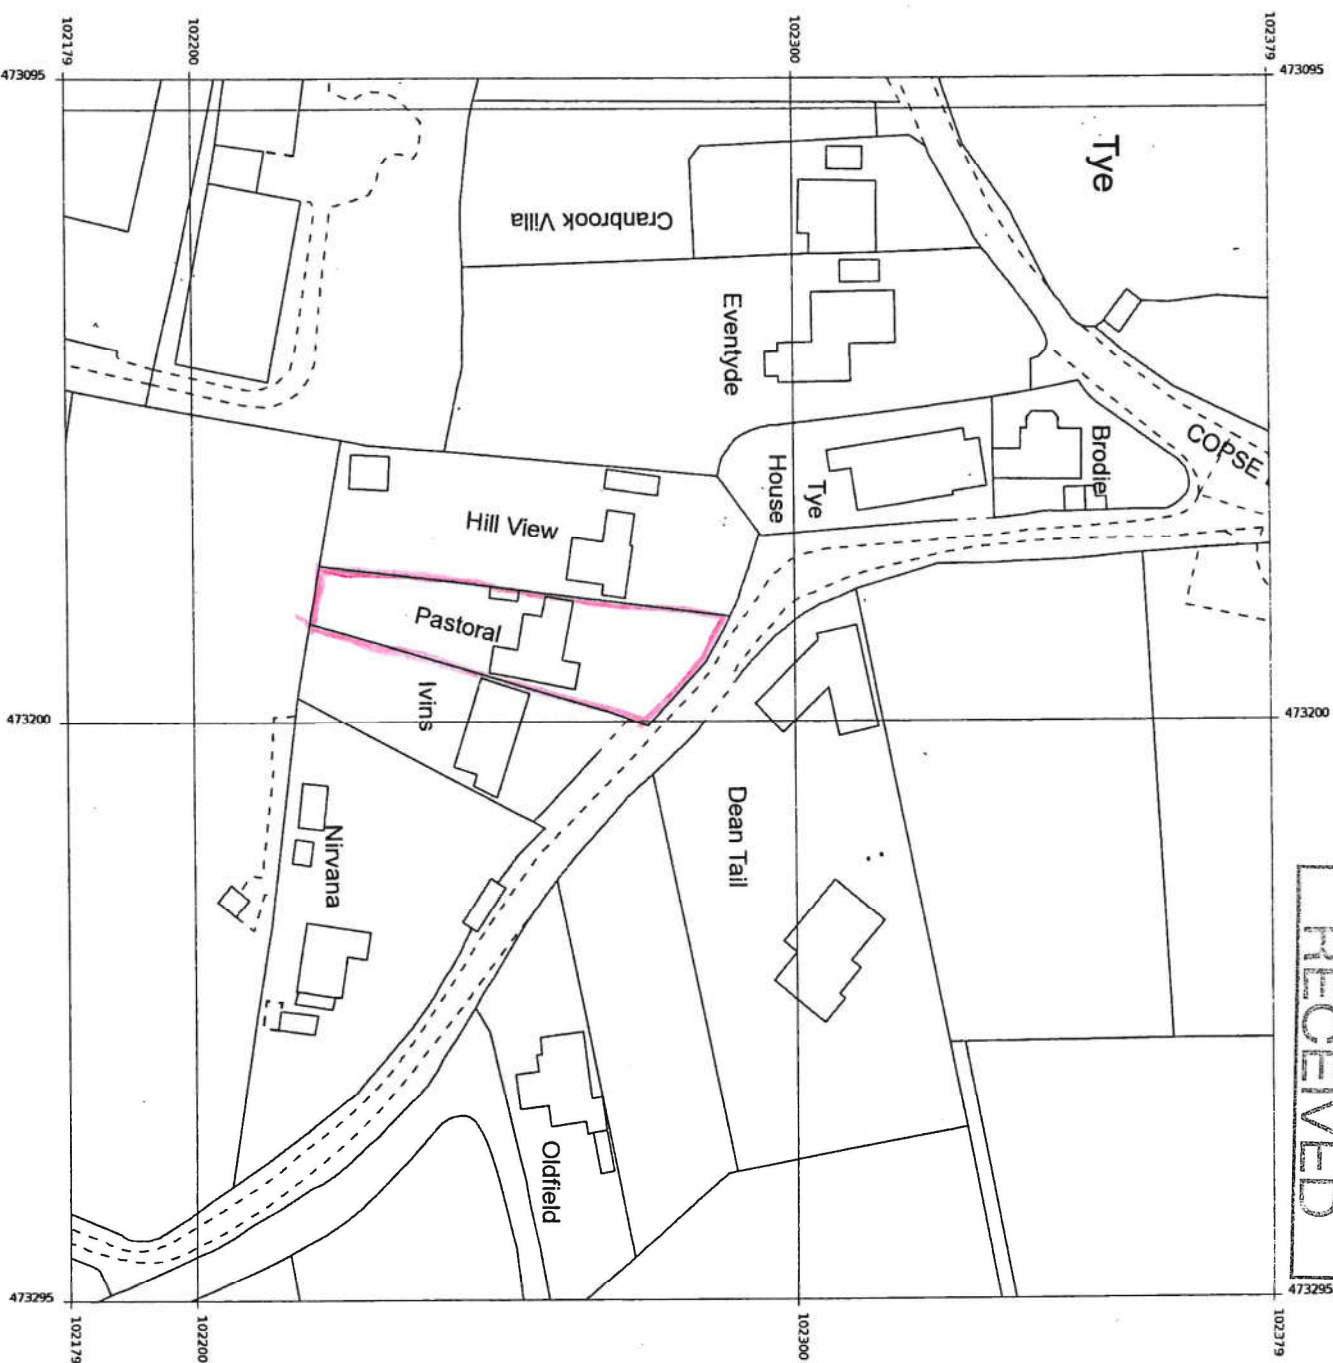

Produced 18 Nov 2022 from the Ordnance Survey MasterMap (Topography) Database and incorporating surveyed revision available at this date.
The representation of a road, track or path is no evidence of a right of way. The representation of features as lines is no evidence of a property boundary.

Supplied by: Latitude Mapping Ltd
Licence: © Crown Copyright and database rights 2022 OS 100038864
Reference: 011571890
Centre coordinates: 473195 102279

PROPOSED SINGLE STOREY REAR ADDITION. PASTORAL, WOODGASTON LANE, HAYLING ISLAND, HANTS. FOR MR S. HARRISON.