

Proposed schedule of materials:

- 1 Roof tiles to match existing
- 2 Oak posts




North (rear) elevation



East (side) elevation



South (front) elevation (unchanged in new proposal)

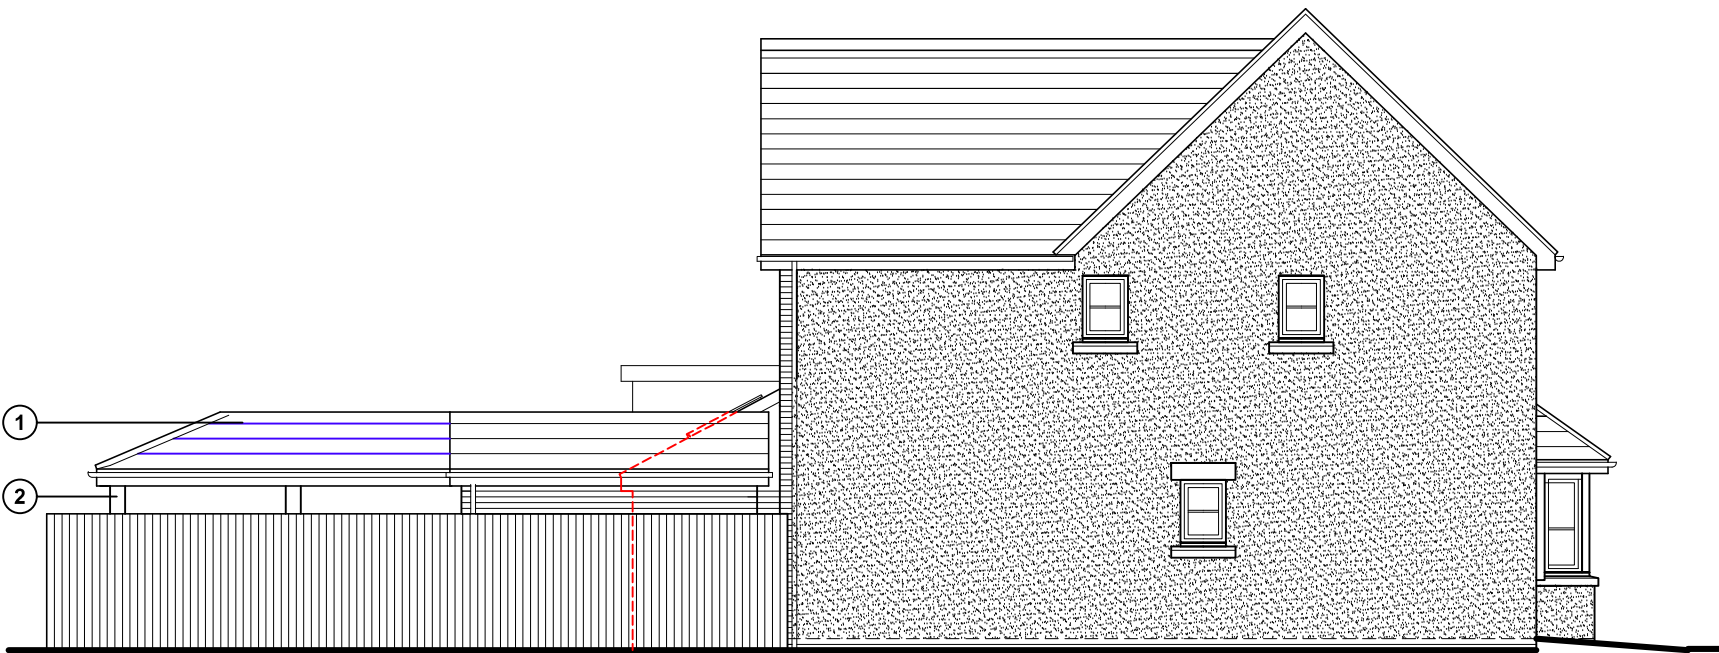

West (side) elevation

Proposed elevations scale 1:100



For MR & MRS CARR	Title PROPOSED ELEVATIONS	Office Tel: 01243 933732
Project PROPOSED EXTENSION AT 36 OAK TREE DRIVE, EMSWORTH, PO10 7UJ	Date APRIL 2022	Email: admin@jb-architecturedesign.com
	Drawn JB	Scale 1:100 @ A3
	Job Number PL591.22	Checked -
		Drawing Number -04
		Revision A
		Web: www.jb-architecturedesign.com

