



NOTE
This drawing has been prepared from historical information that cannot be guaranteed accurate. Responsibility is not accepted for errors made by others in scaling from this drawing. All construction information should be taken from figured dimensions only. All dimensions should be checked on site prior to the manufacture of any components.

HATCHING

	New Partition wall		Existing Partition wall
	New Partition wall		Structural wall
	New Partition wall		Area not in scope

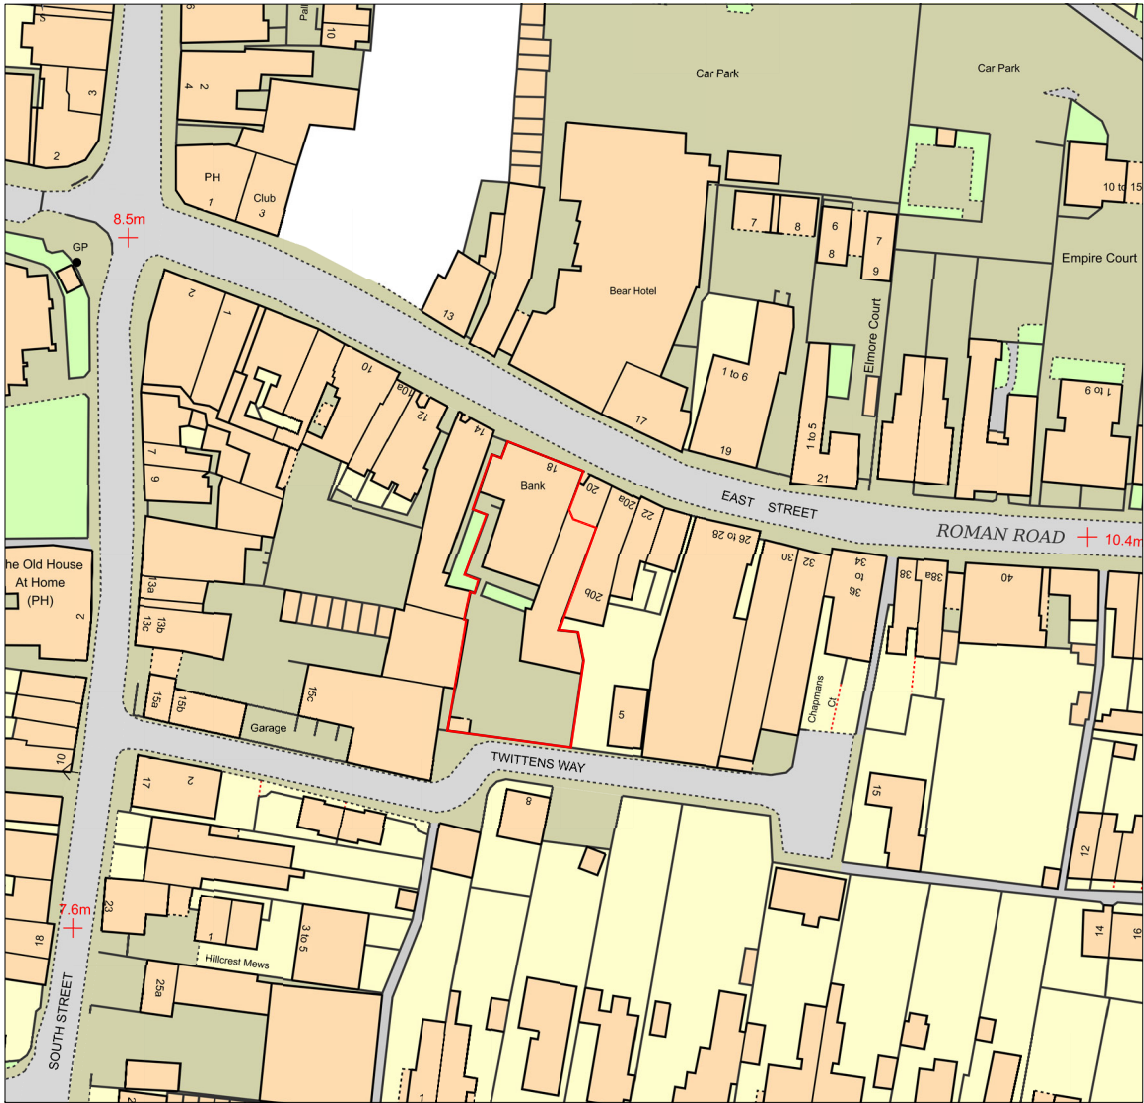

LOCATION PLAN - 1:1250@A3

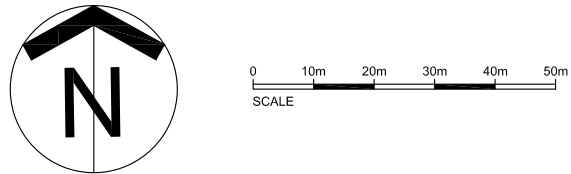

PLANNING



ISG
Boleyn House,
St Augustines
Business Park,
Whitstable,
Kent CT5 2QJ

Project

HAVANT

18 EAST STREET
HAVANT, HANTS
PO9 1AQ
PIM No.



Drawing Title

LOCATION PLAN

CLOSURE 2022

Branch Sort Code	Branch ID	Supplier Project No BY108000	
Scale 1:1250@A3	Drawn PC	Checked —	Date 23/05/2022
Drg.No BY108000_240			Revision —
Architectural Practice: ISG Design Hub			