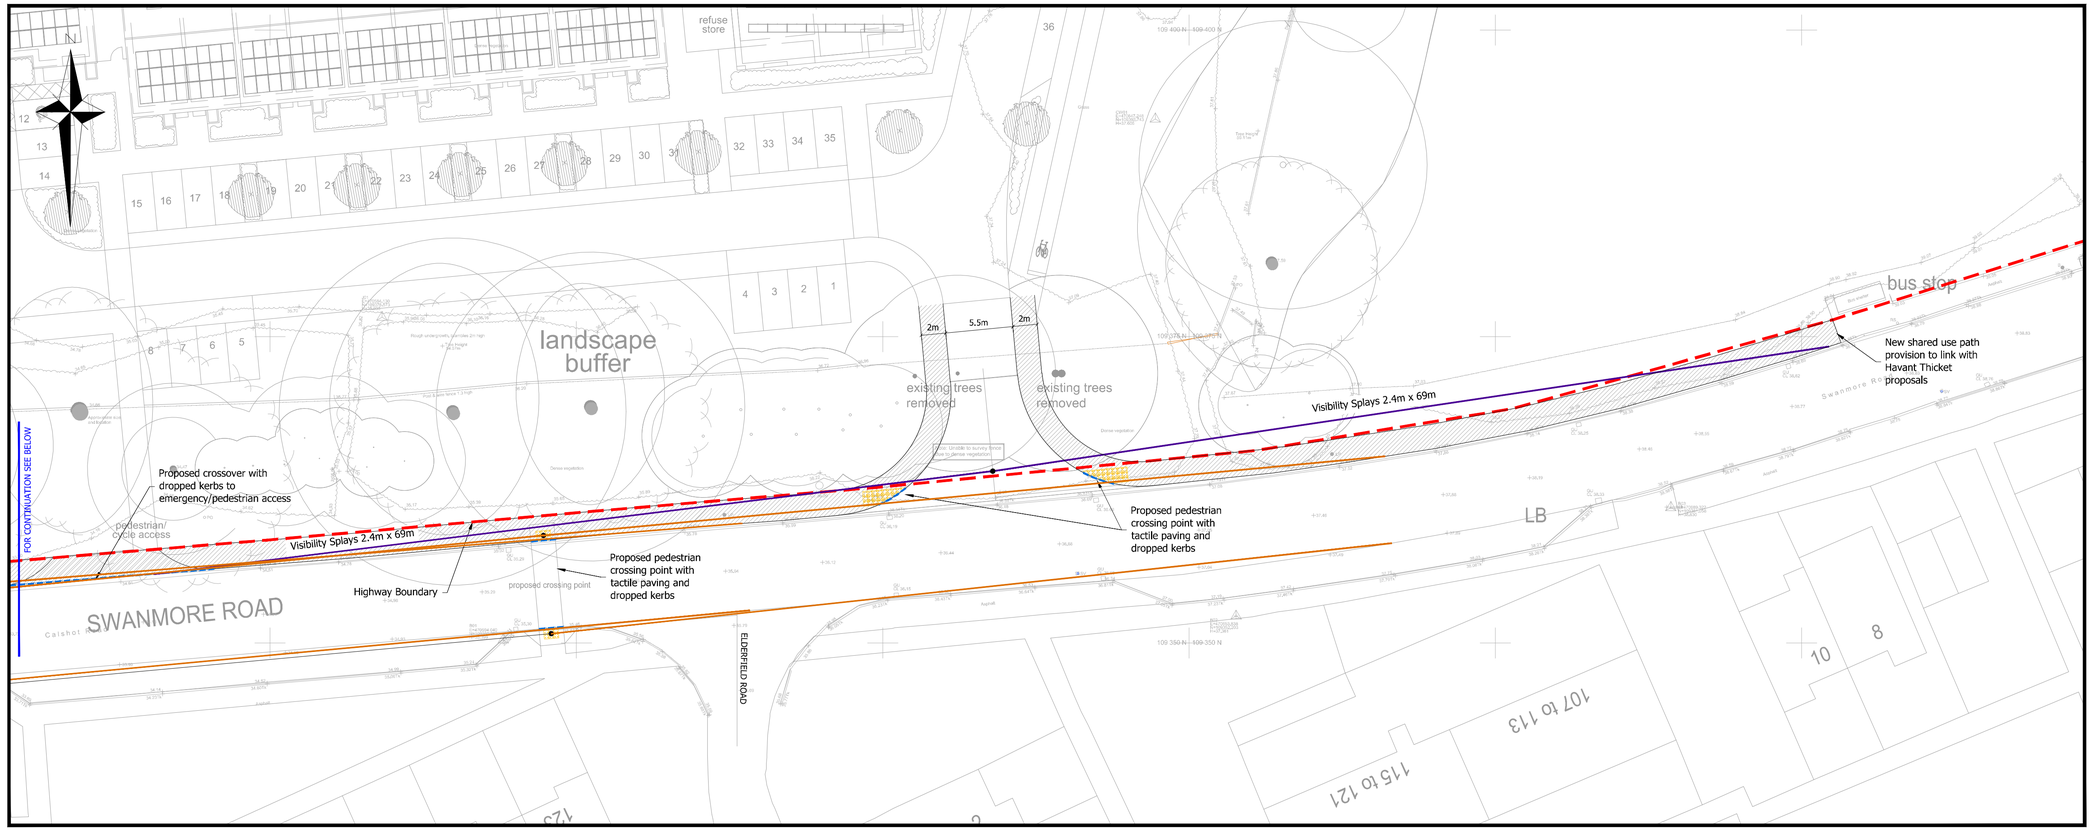

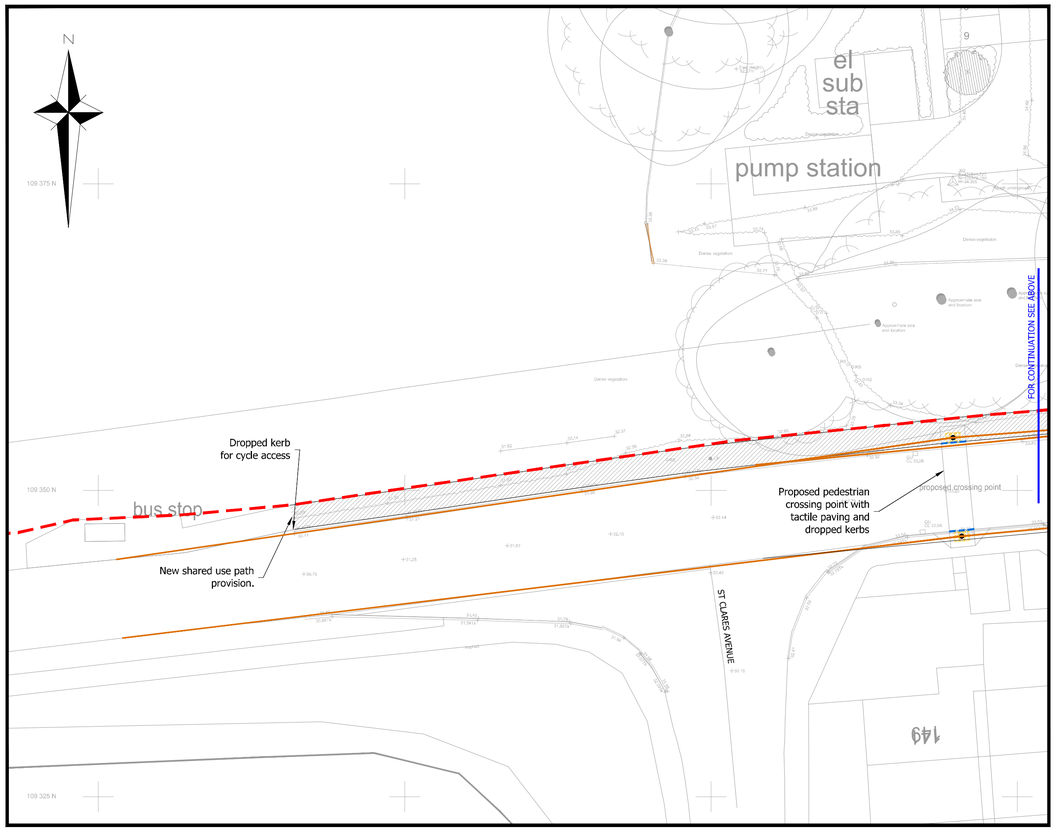

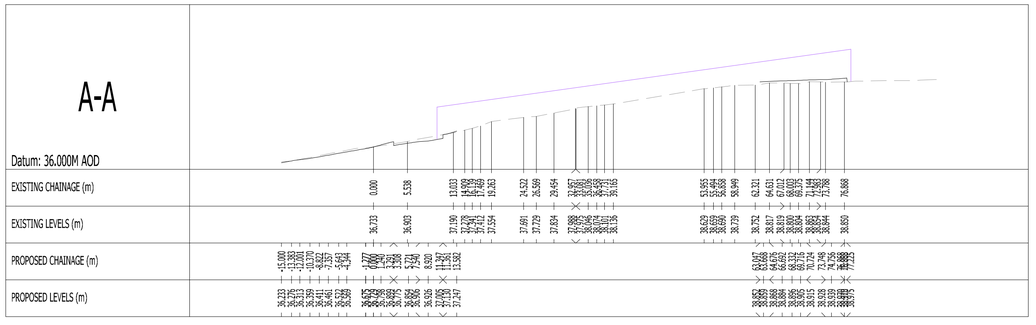

SECTION THROUGH EASTERN VISIBILITY

1:500

GENERAL NOTES

1. The location, size, depth and identification of existing services that may be shown or referred to on this drawing have been assessed from non intrusive observations , record drawings or the like. The contractor shall safely carry out intrusive investigations, trial holes or soundings prior to commencing work to satisfy himself that it is safe to proceed and that the assessments are accurate. any discrepancies shall be notified to gta prior to works commencing.

2. Tender or billing drawings shall not be used for construction or the ordering of materials.

3. Do not scale. All dimensions and levels to be site confirmed.

4. This drawing shall be read in conjunction with all relevant architects, consultants drawings and specifications, together with H&S plan requirements.

5. Copyright : This drawing must not be copied, amended nor reproduced without the prior written agreement of gta.

6. All drawings specifications and recommendations made by gta are subject to Local Authority and other relevant Statutory Authorities approval. Any works or services made abortive due to the client proceeding prior to these approvals is considered wholly at the Clients risk. gta hold no responsibility for resulting abortive works or costs.

KEY

- 2.4m x 69m Visibility Splays
- 69m Pedestrian Visibility Splays
- Highway Boundary

Rev	Amendments	Date	Dsn	Chk
P5	Note on cycle dropped kerbs included	27.04.2022	ART	LS
P4	Updated to latest layout	26.01.2021	JMW	LS
P3	Updated to comments	26.07.2021	JMW	LS
P2	Updated to comments	25.06.2021	JMW	LS
P1	INITIAL ISSUE	21.05.2021	JMW	LS

Status: FOR PLANNING

Client: PORTSMOUTH CITY COUNCIL

Architect:

Project: CABBAGEFIELD ROW HAVENT

Title: ACCESS PLAN

Date: MAY 2021

Scale @ A1: 1:250

Clients Ref.:

Project Ref.: 10731

gta Civils & Transport
Gloucester House, 66a Church Walk,
Burgess Hill, West Sussex, RH15 9AS
Tel.01444 871444 Web: www.gtacivils.co.uk

Drawing Number: 10731/101

Rev.: P5