



73 Creek Road

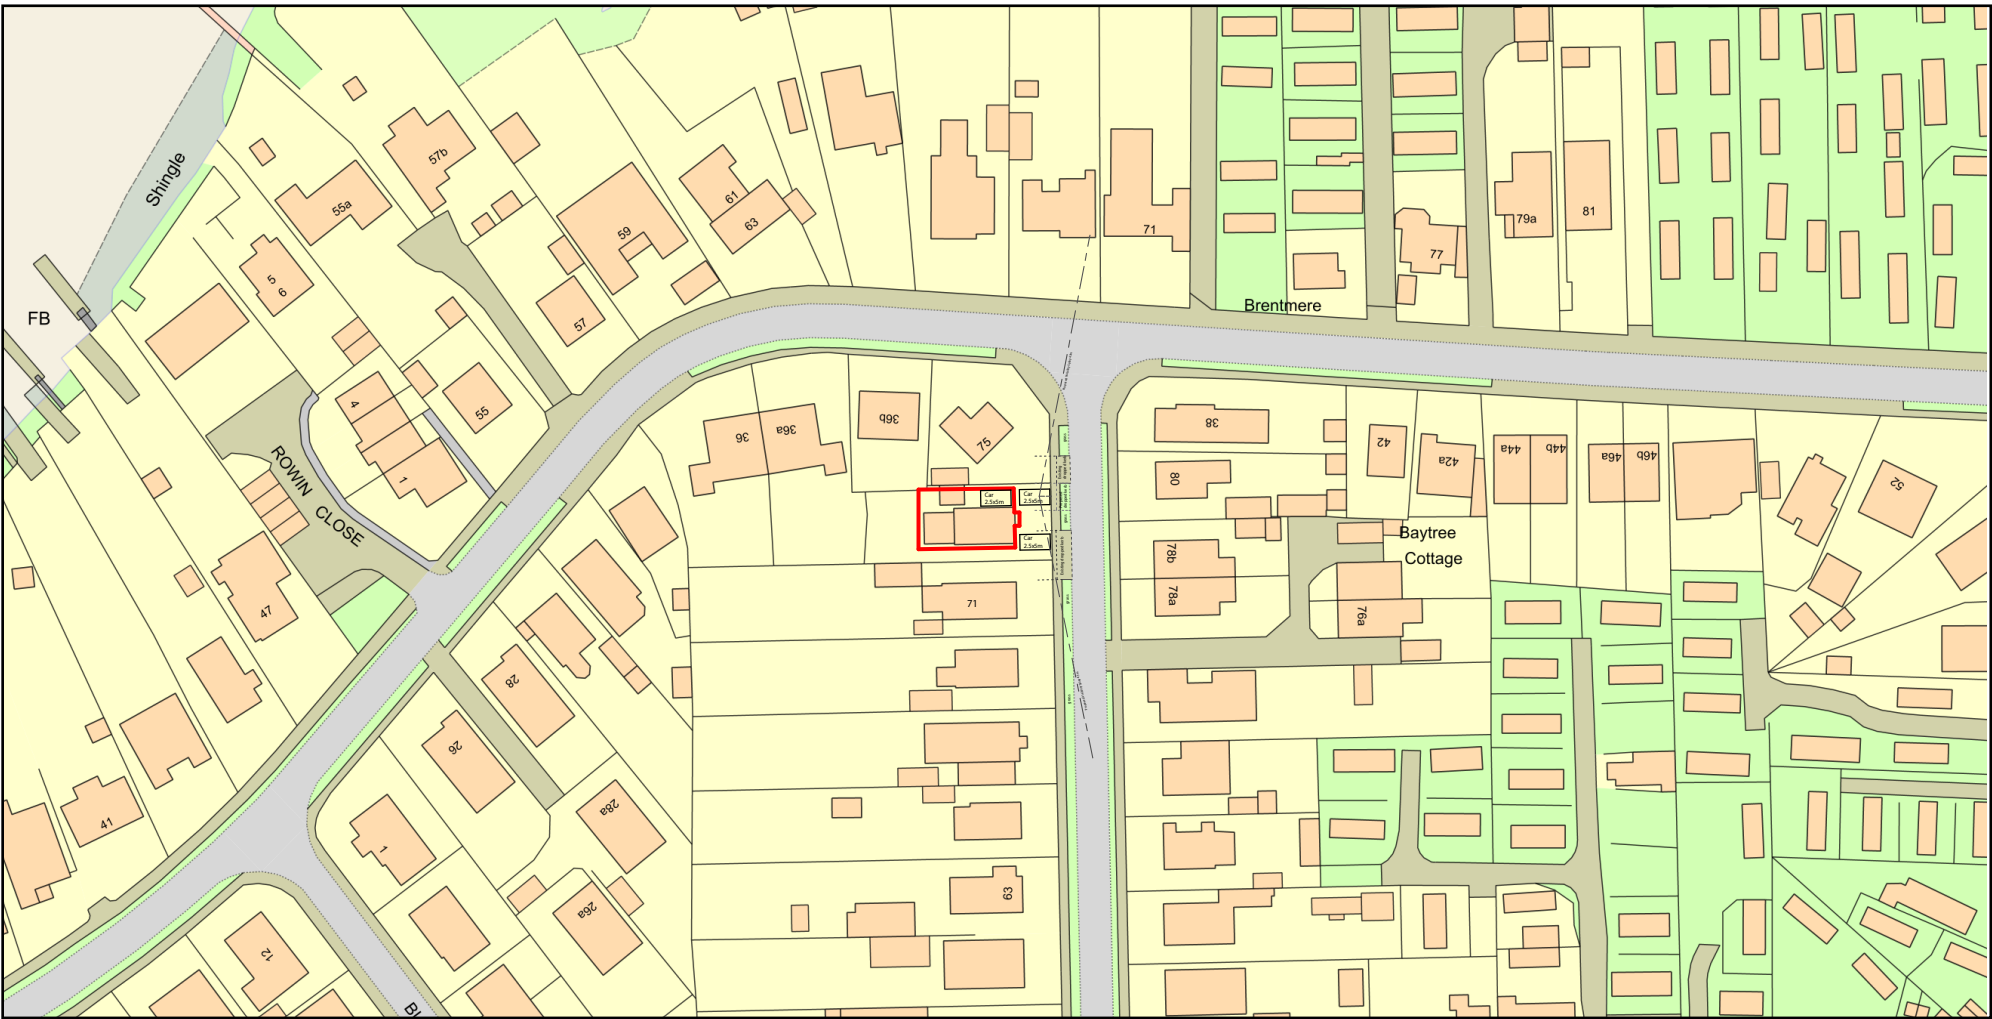

Plan Produced for: Parkers Design
Date Produced: 11 Feb 2022
Plan Reference Number: TQRQM22042103939476
Scale: 1:1250 @ A4
© Crown copyright and database rights 2021 OS 100042766



Scale @ A3 unless otherwise stated

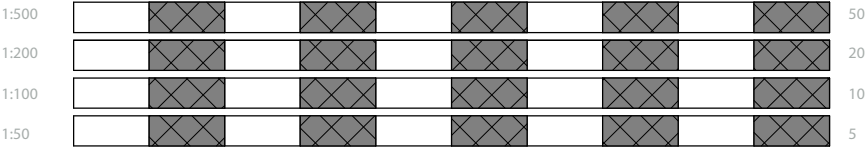

All measurement to be checked on site prior to any comment
(C) Copyright of Parkers Design (Southern) Limited. Any reproduction of these drawings will require written authority from the copyright owner.
Parkers Design Limited - The Studio @ 90, PO9 2PR
www.pexd.co.uk - info@pexd.co.uk - 07776 008822

PROJECT
73 Creek Road PO11 9RA
SHEET
Block & Splays v3

CLIENT			
Rawlings			
Date	Issue Date	Scale (@ A3)	
Drawn by	SW	DRAWING NUMBER	REV
Checked by	SR	P206 v3	