



PHYSICAL SCALE IN METERS @ 1:100


NOTES:
This drawing has been produced solely for PLANNING/DESIGN.
Do not scale from this Drawing except for planning purposes.
Any drainage shown is presumed and to be checked on site before commencement of works.
This drawing is the copyright of MF Designs Ltd.

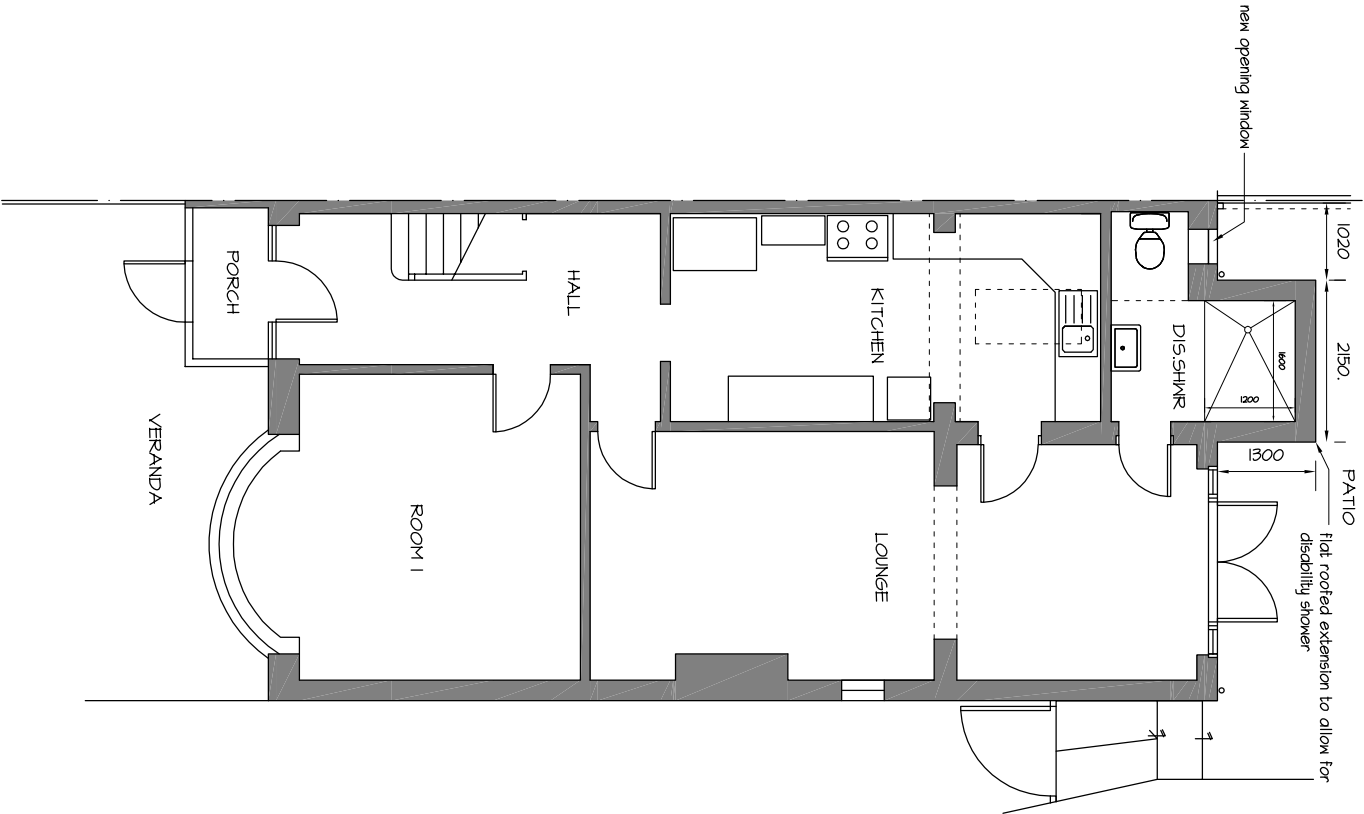


Proposed Ground

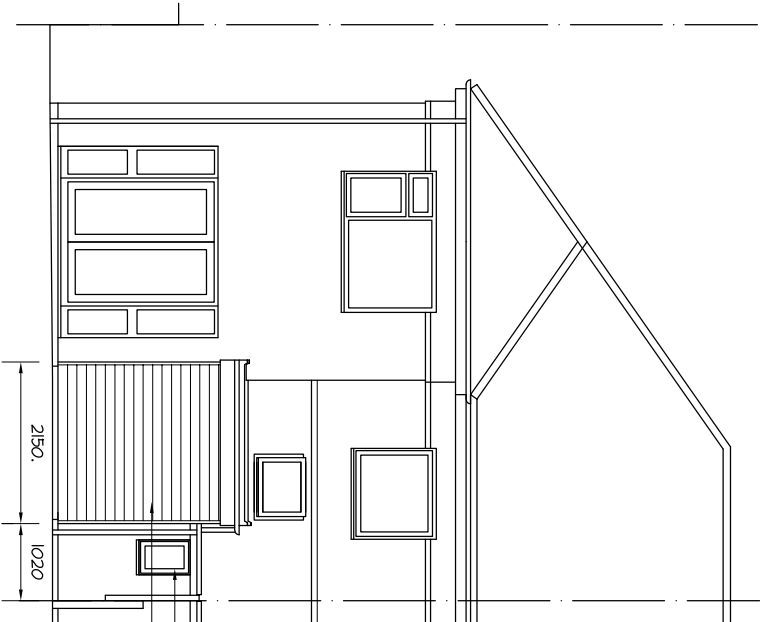

Proposed Southwest (Rear)

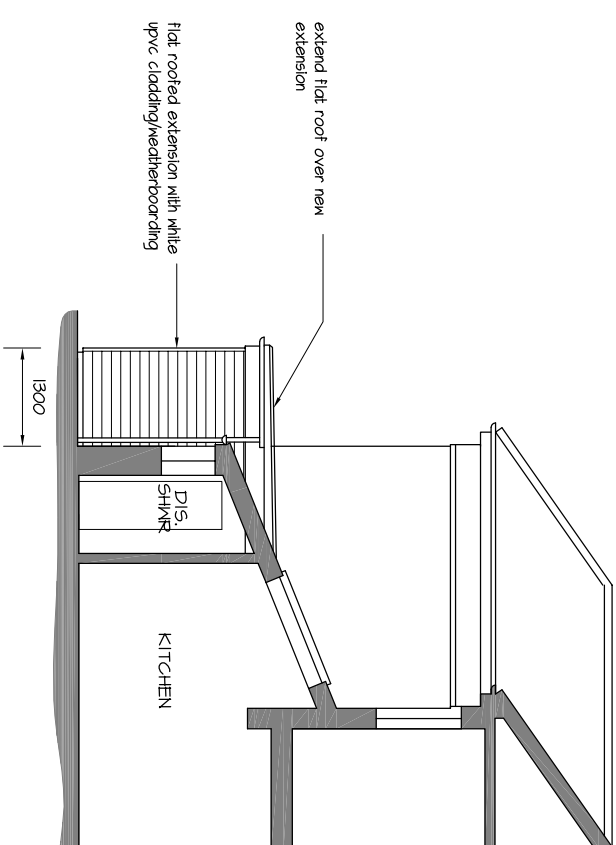

Proposed Southeast - Typical Section

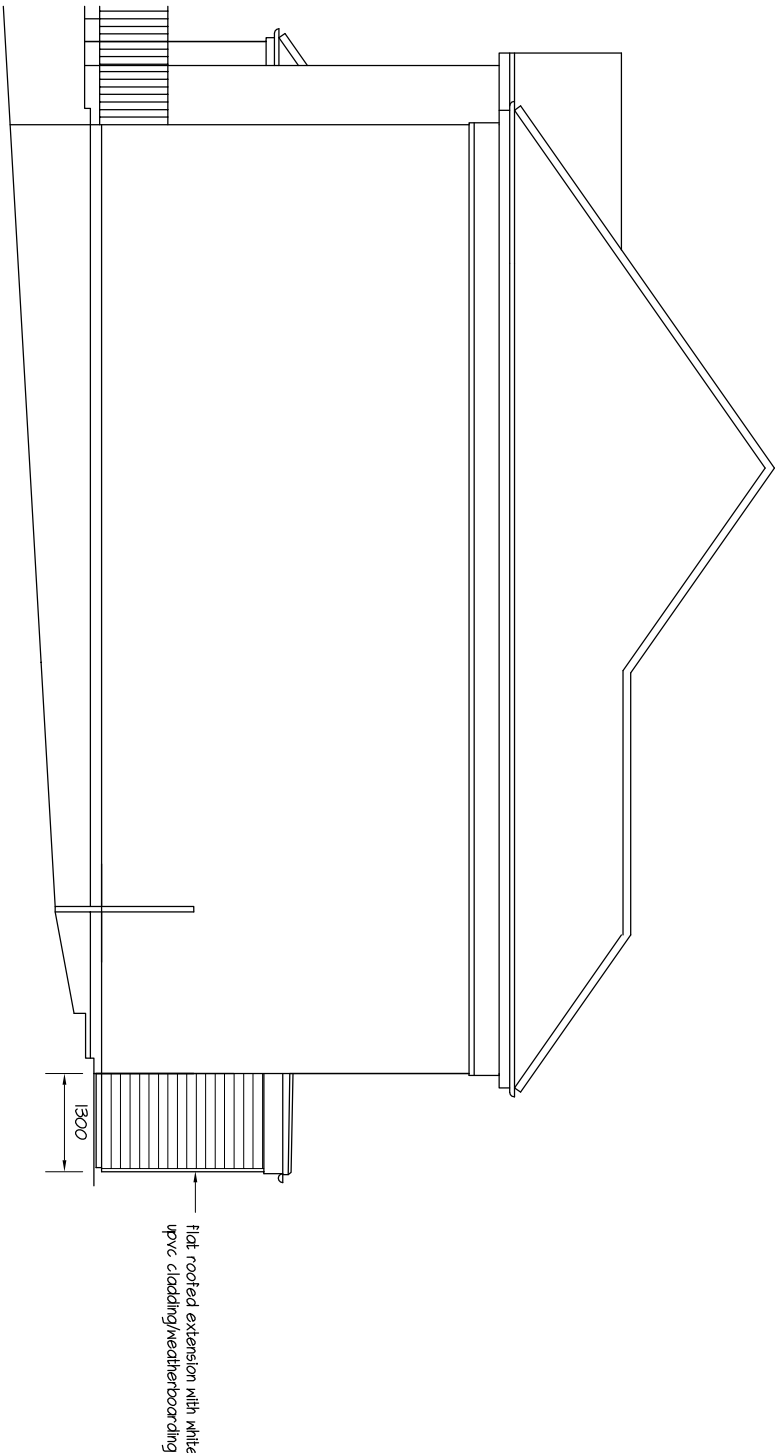

Proposed Northwest



mf designs ltd

Chartered Architects



36 Grove Road • Havant • Hampshire • PO9 1AR

t/f 02382 470967

Director: Martin Farrer RIBA • Co Registration No.4507379

e admin@mfdesigns.org.uk

Date: Sep 2022

Job No: 3303

Scale: 1:100

Dwg No: P_01