


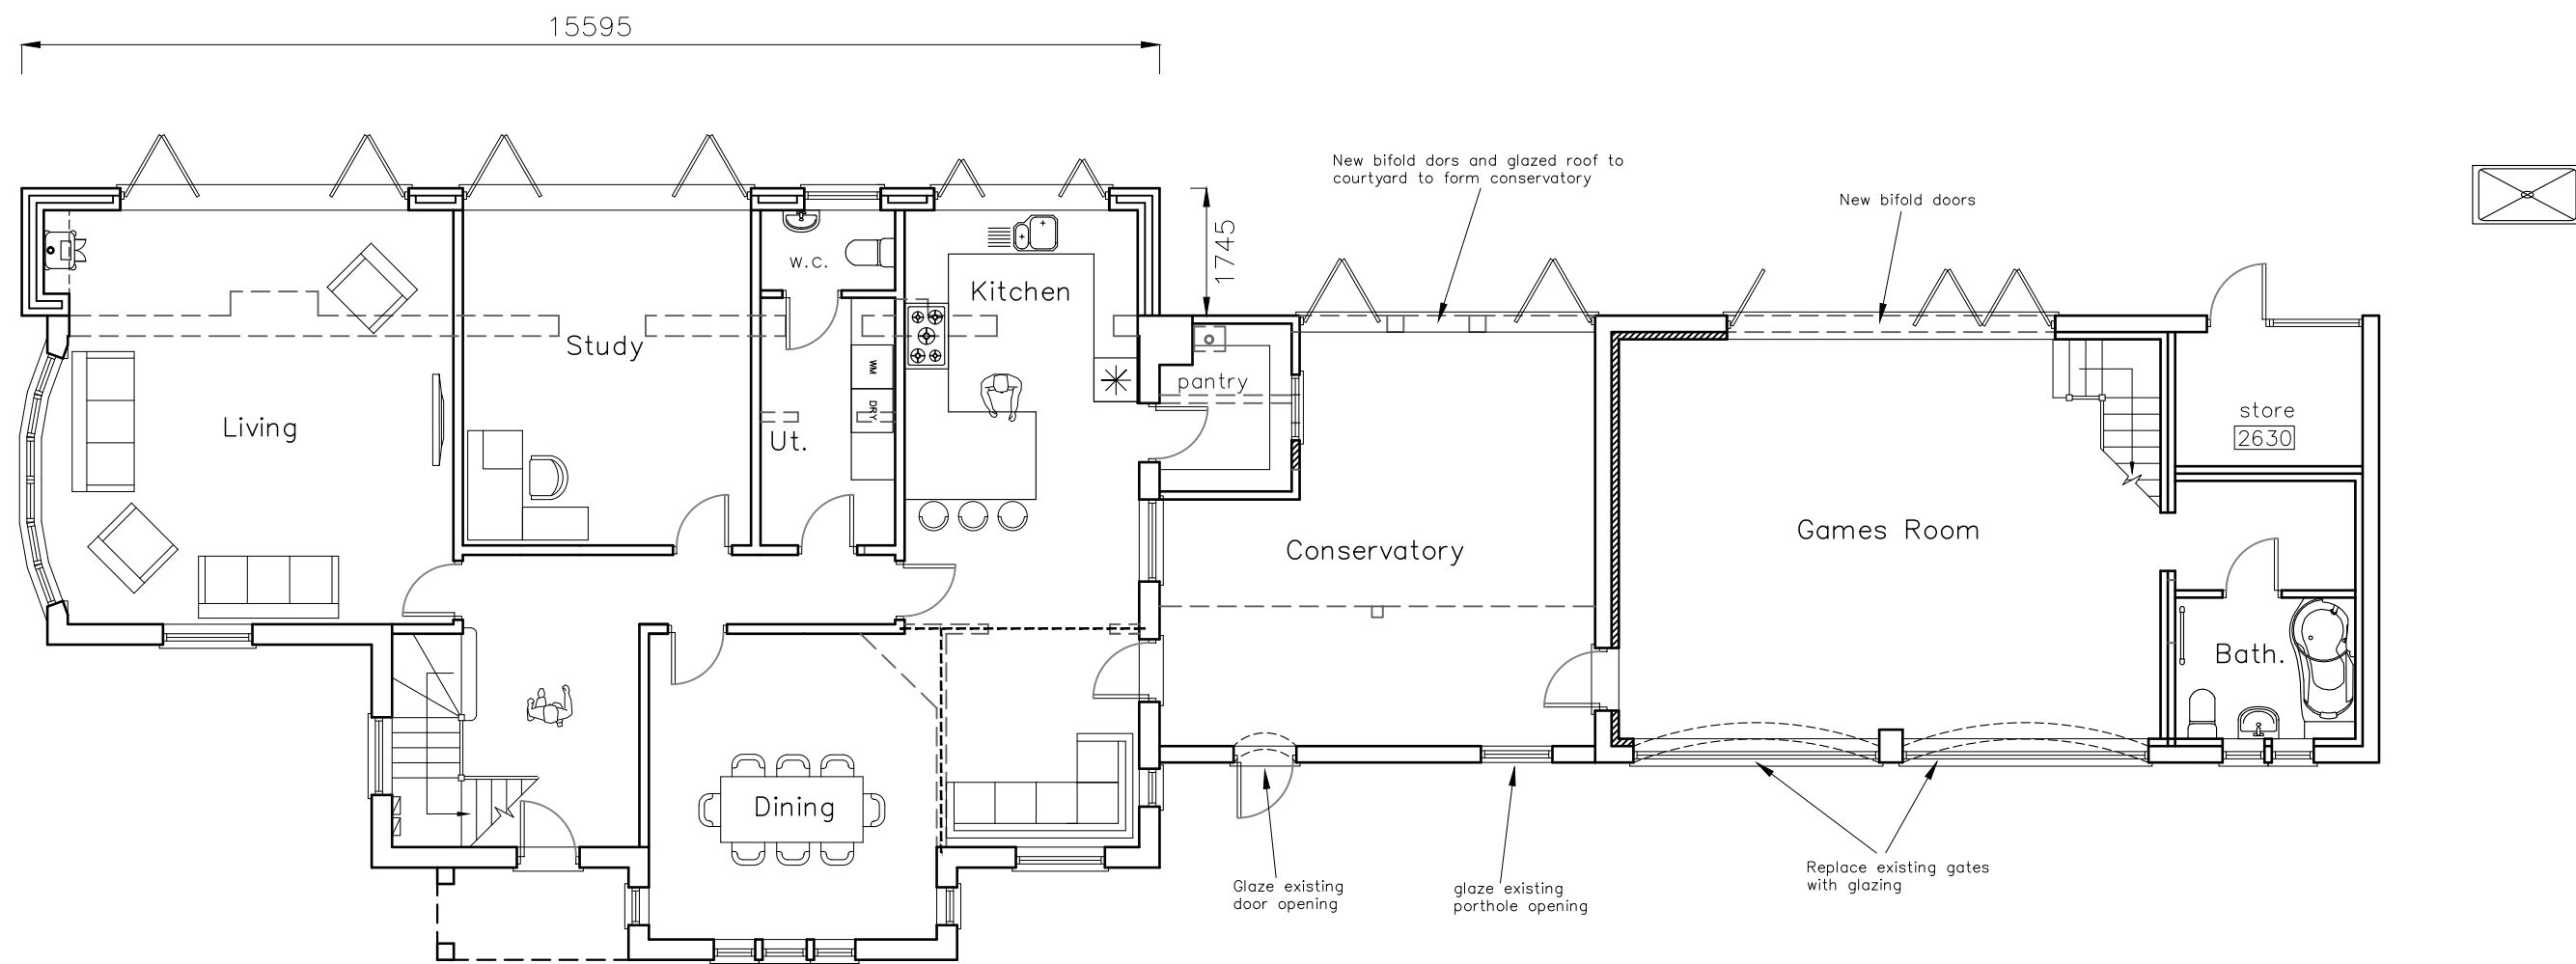

GROUND FLOOR

CAD

Critchley Architecture And Design Ltd.
Contact: 02392 474 919 | info@caad.online
The Old Brewery, 15E South Street, Havant, PO9 1BU



PROPOSED PLANS

- Revisions
- a) Client revisions/08.07.22/JHL
 - b) Client revisions/18.08.2022
 - c) Planning revisions/03.10.22/JHL
 - d)

2 Queen Anne's Drive,
Bedhampton,
Havant,
PO9 3PG

Scale A1=1:50, A3=1:100
Drawn JHL
Date 30/06/2022

22060-401^C

10m

20m

30m

40m