

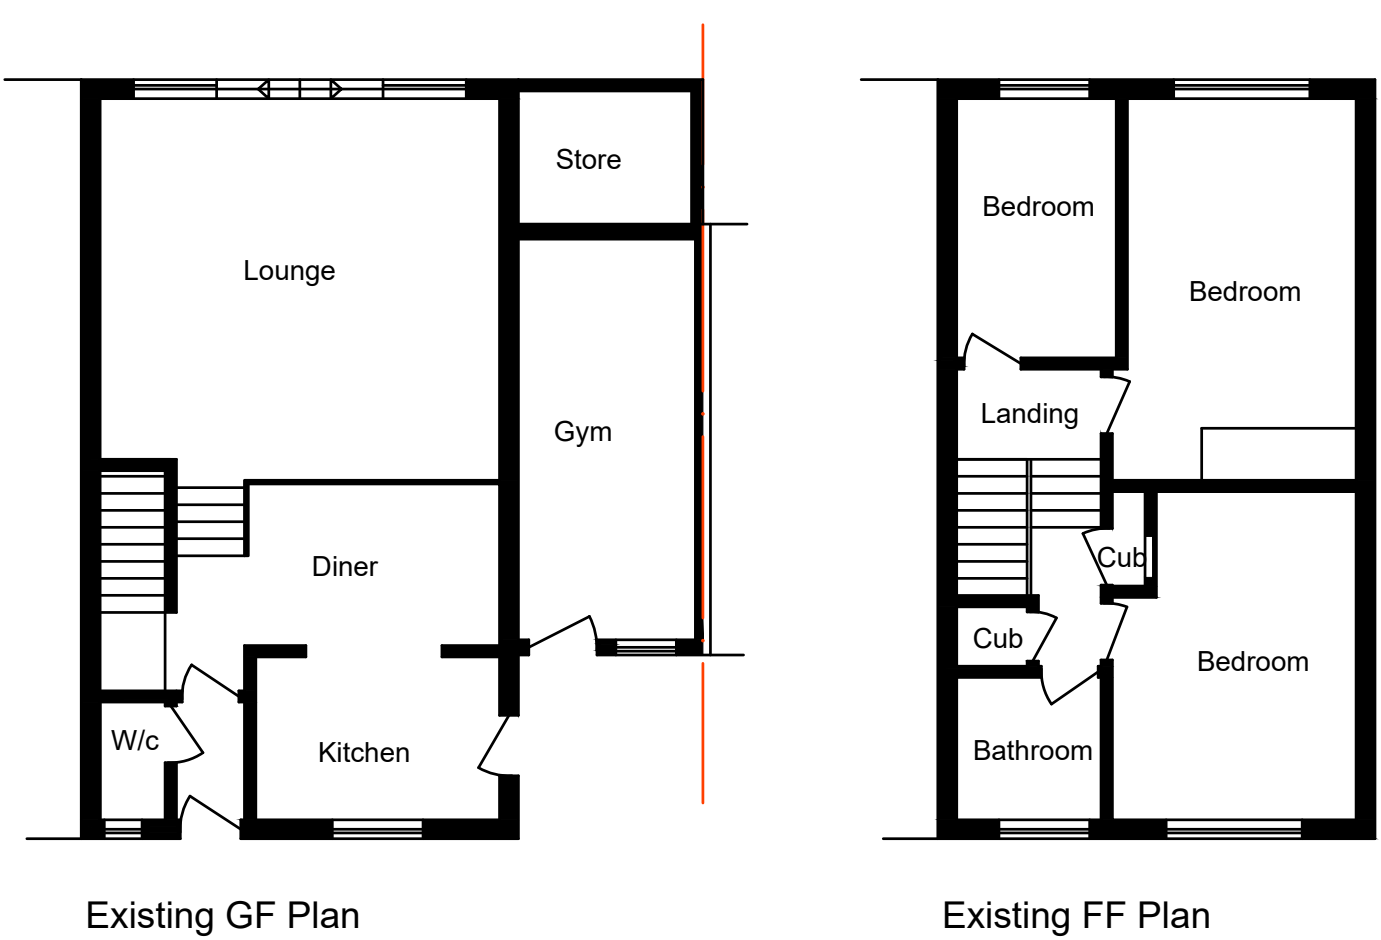
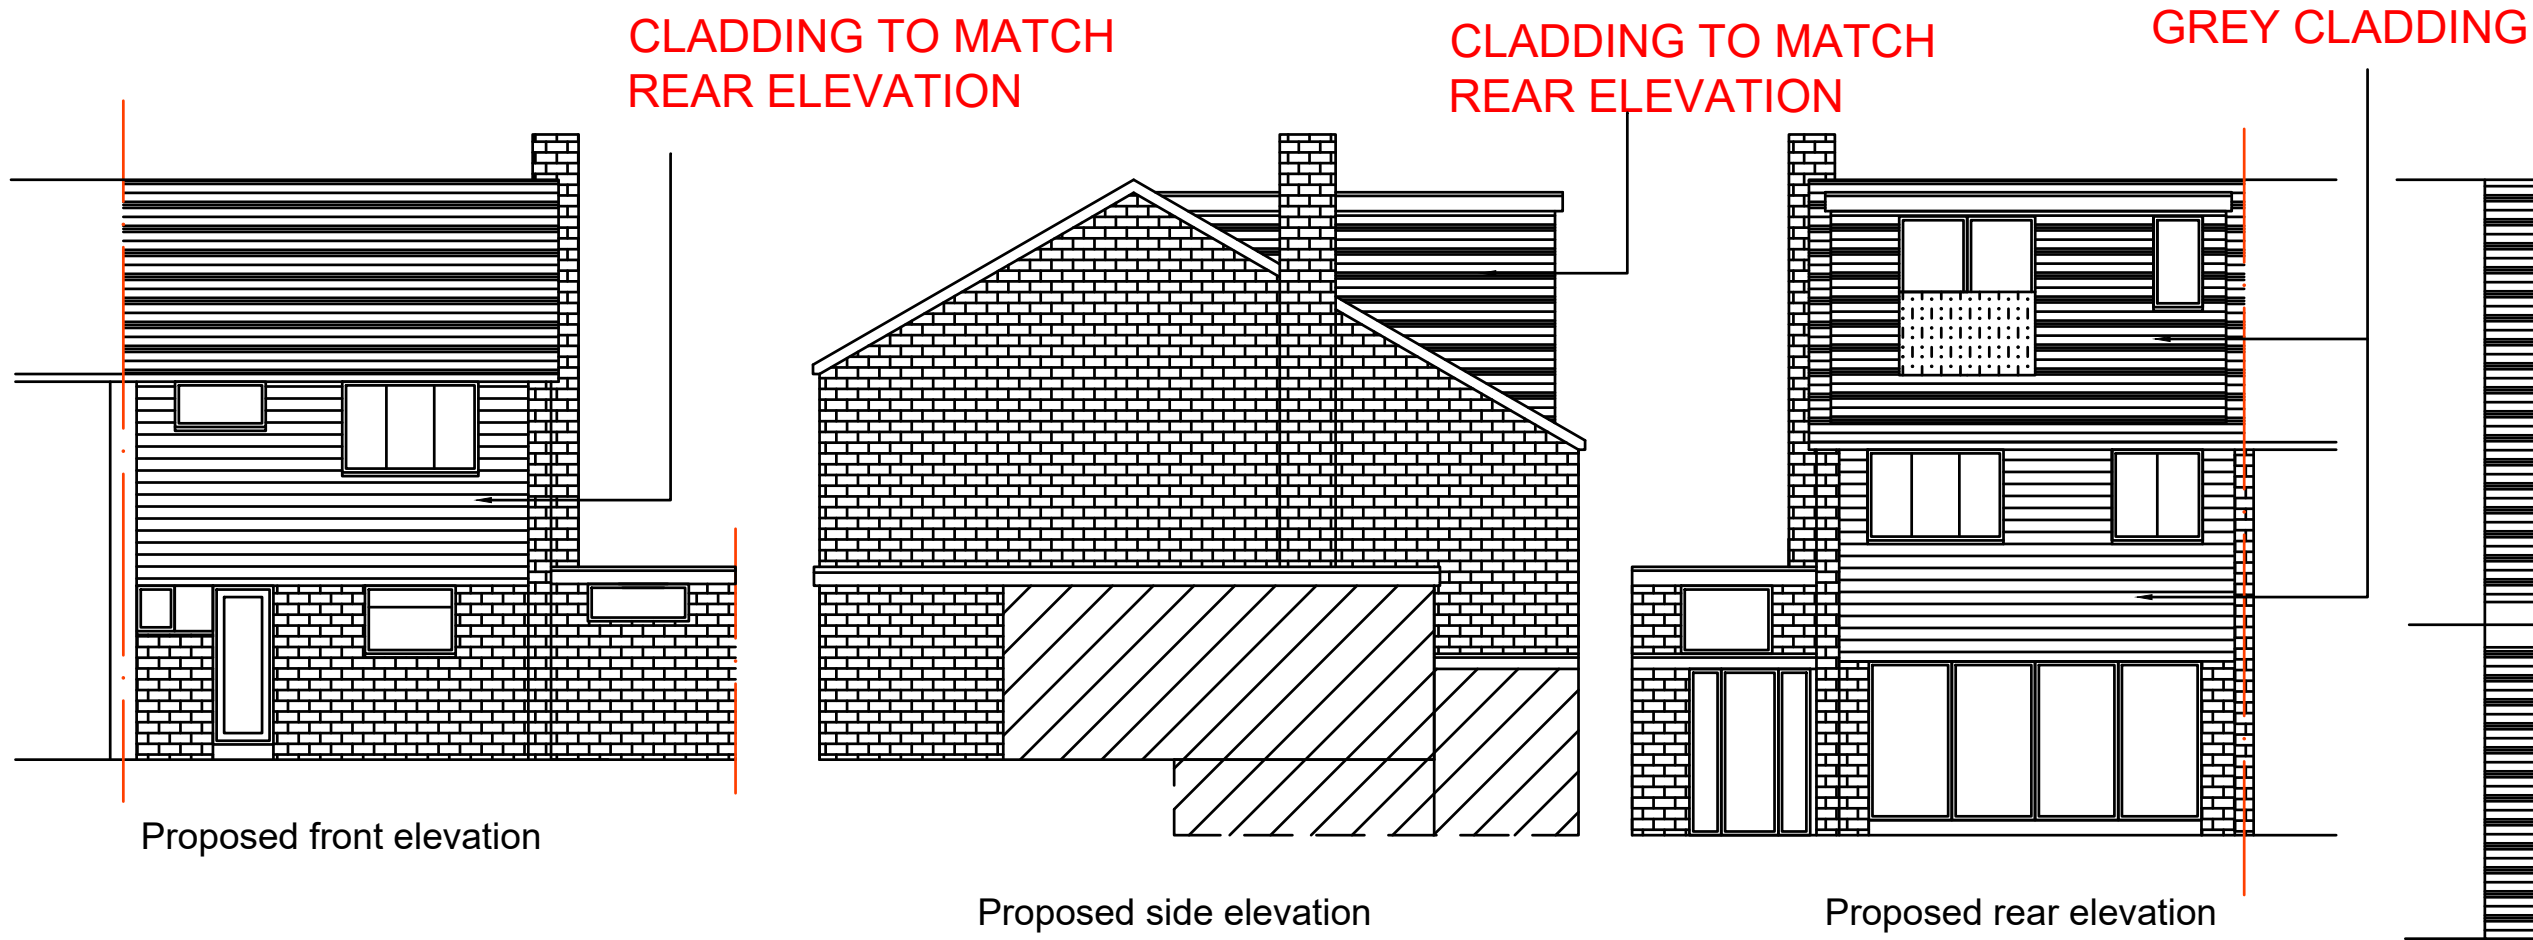
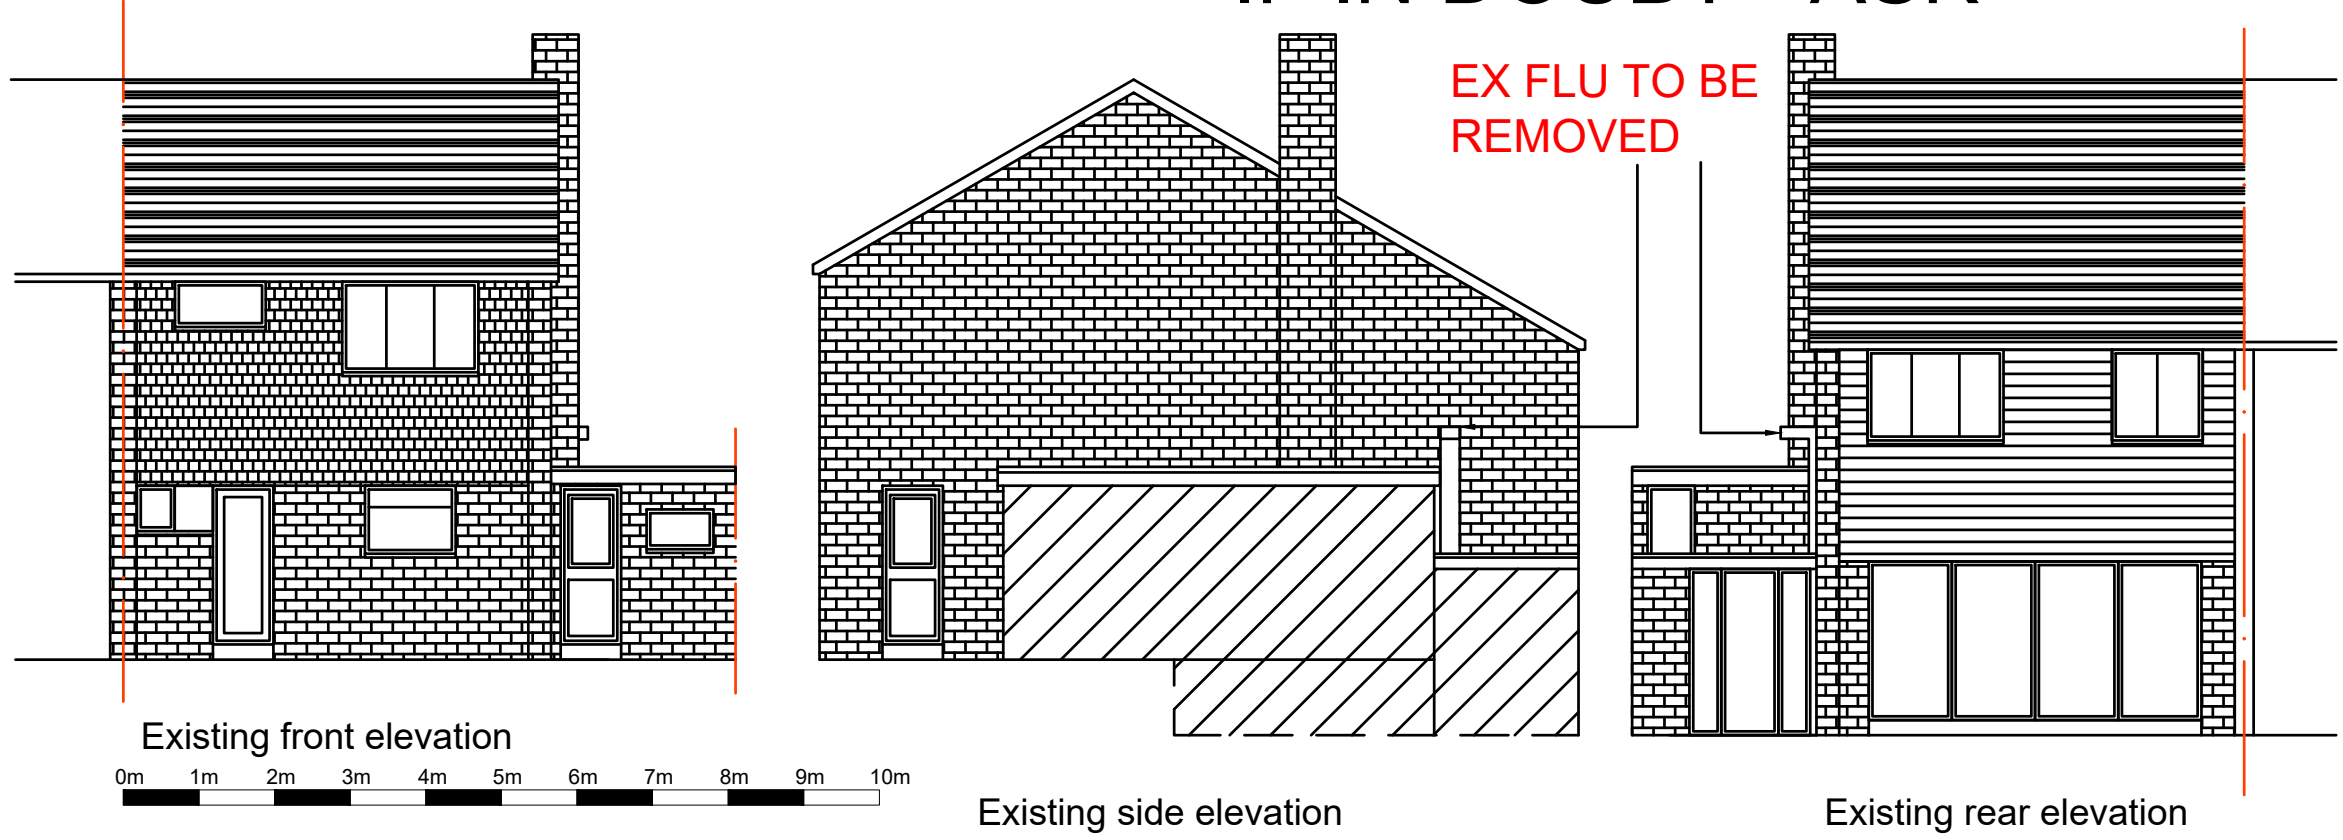
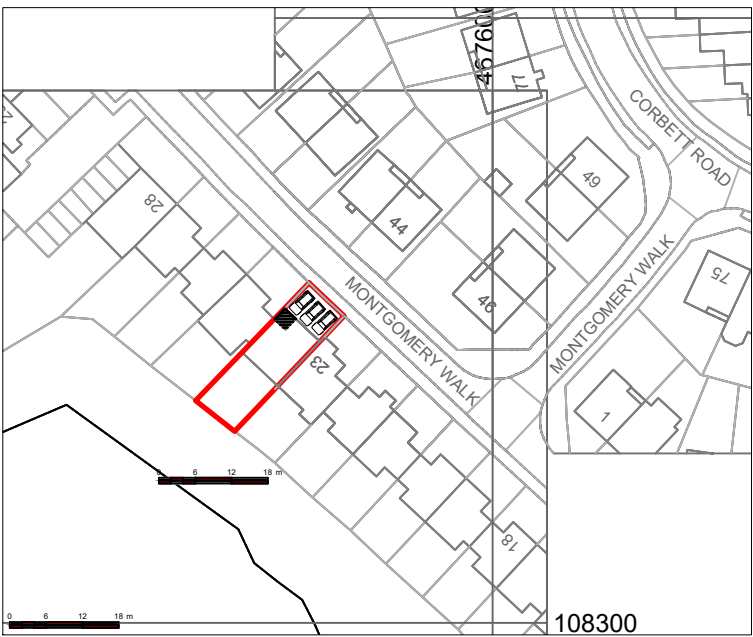


IF IN DOUBT - ASK

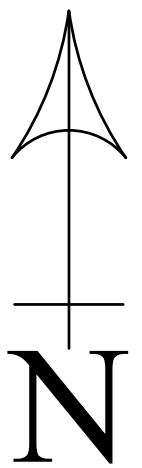

FRONT GARDEN TO BE BLOCK PAVED / RESIN TO FORM ADDITIONAL PARKING BAY (3 TOTAL)

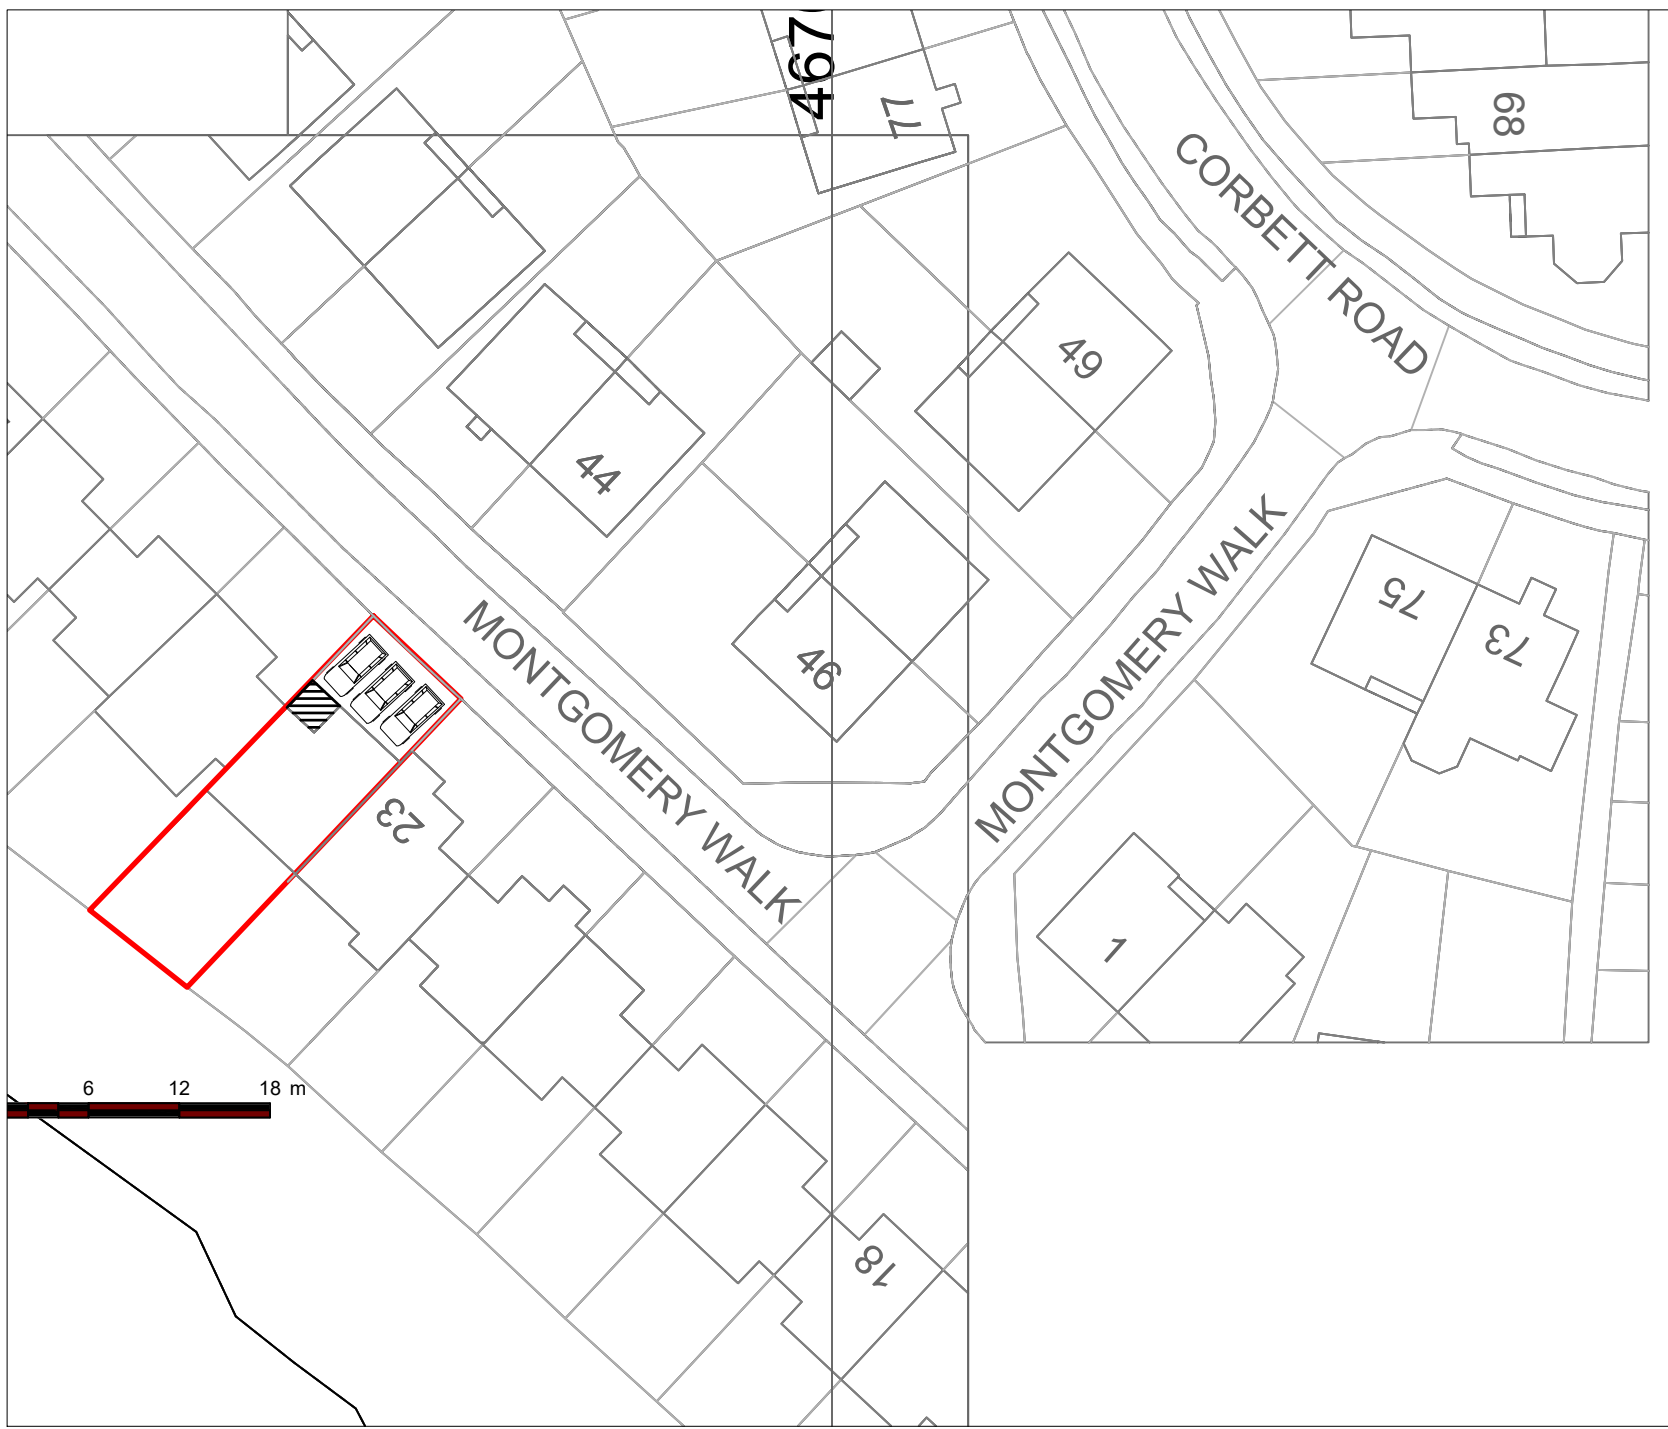

Date June 2022	Approved by
Drawn by Mark Tuson	Scale - 1 : 100
Notes	
Client Mr and Mrs Jones	Site 24 Montgomery Walk Purbrook Hants PO7 5TD
MT Planning & design For all your planning needs 07950 887579 mtplanning@hotmail.co.uk	
REVISION:- c	DRAWING NO:- MT / 1547 / 3