


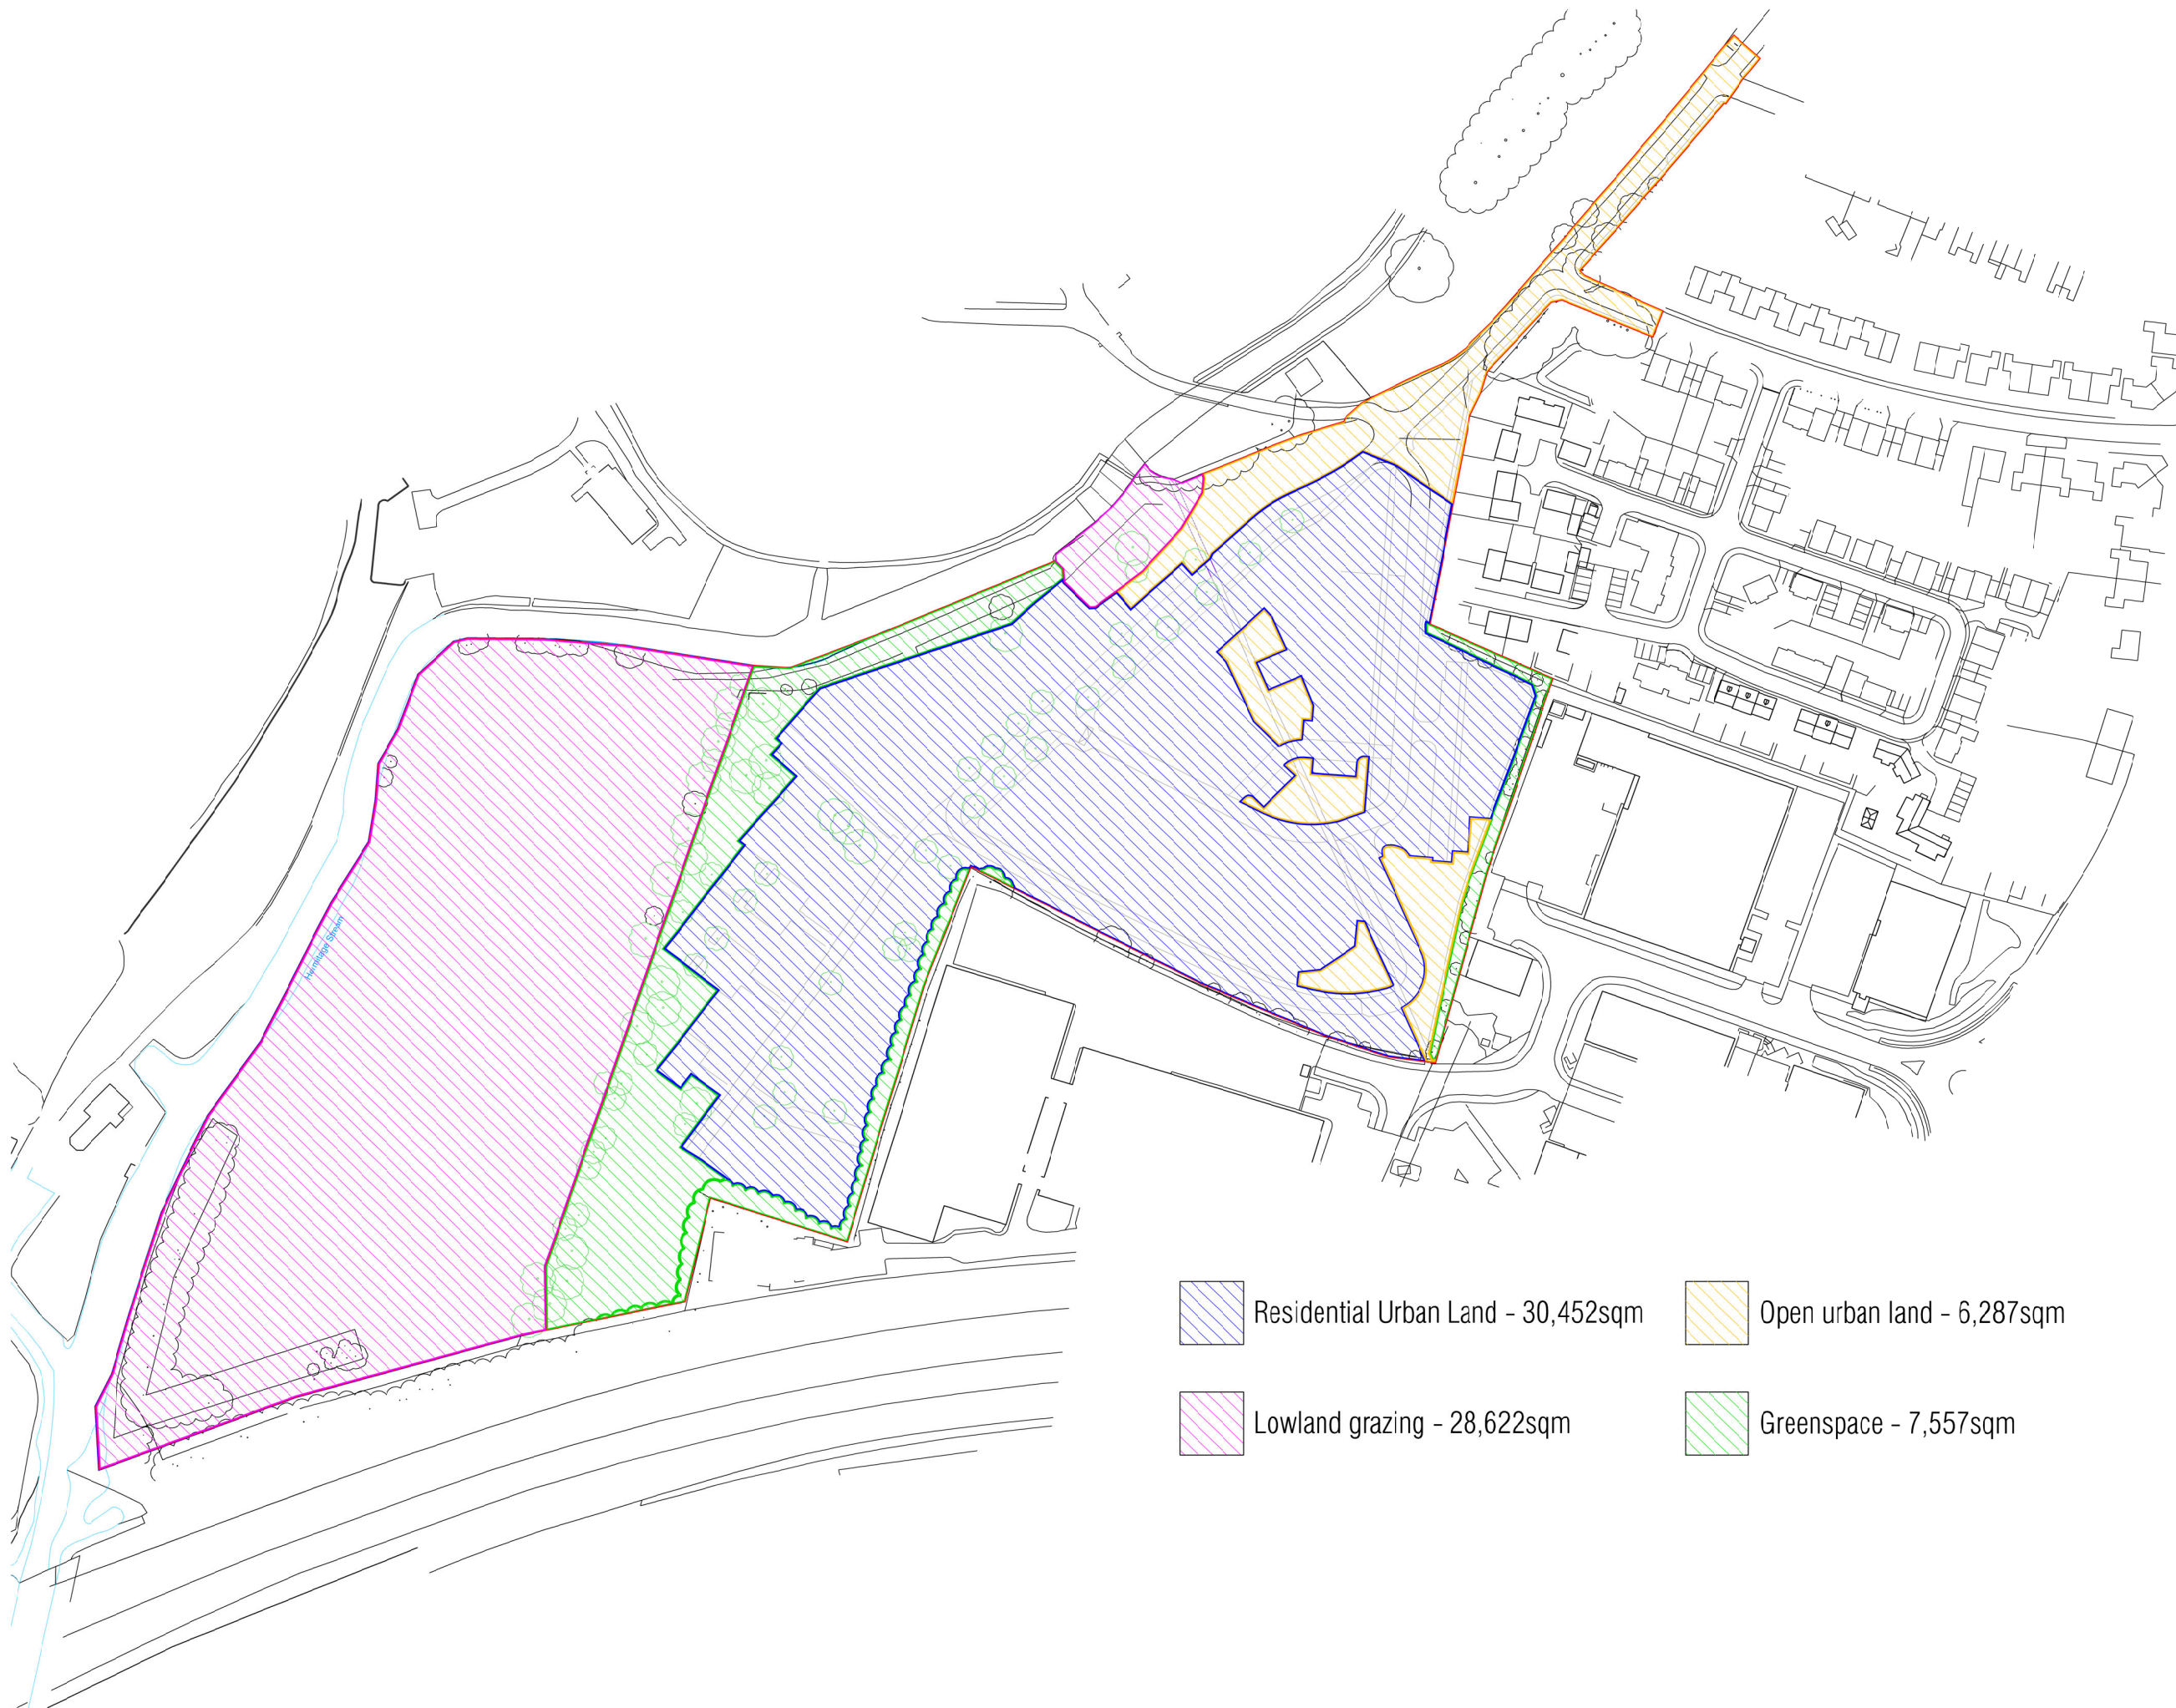

Residential Urban Land - 30,452sqm



Open urban land - 6,287sqm



Lowland grazing - 28,622sqm



Greenspace - 7,557sqm

Proposed Land Use Plan

Kingscroft Farm,
Havant

1:2000 on A3
Revision: C

