

PROPOSED STOCK PROOF POST AND RAIL FENCE

EXISTING GROUND LINE

EXISTING VEGETATION GRASSLAND

PROPOSED NATIVE SPECIES HEDGEROW WITH TREES (LE 4.4 - Native Species Hedgerow with trees)

DRAINAGE DITCH

PROPOSED VERGE AND EMBANKMENT SEEDED WITH HCC RECOMMENDED VERGE MIX

B2149

SOUTH DOWNS NATIONAL PARK

Scale 1:100

4m 3m 2m 1m 0m 2m 4m

PROPOSED BOLLARD

EXISTING GROUND LINE

DEAD HEADGE

PROPOSED FIELD GATE



EXISTING ANCIENT WOODLAND

NORTHERN ACCESS ROAD - NO DIG APPROACH (CELLWEB WITH A TIMBER EDGE)

PROPOSED EMBANKMENT LEFT TO SELF REGENERATE WITH NATIVE ANCIENT WOODLAND VEGETATION

PROPOSED EMBANKMENT LEFT TO SELF REGENERATE WITH NATIVE ANCIENT WOODLAND VEGETATION

Scale 1:100

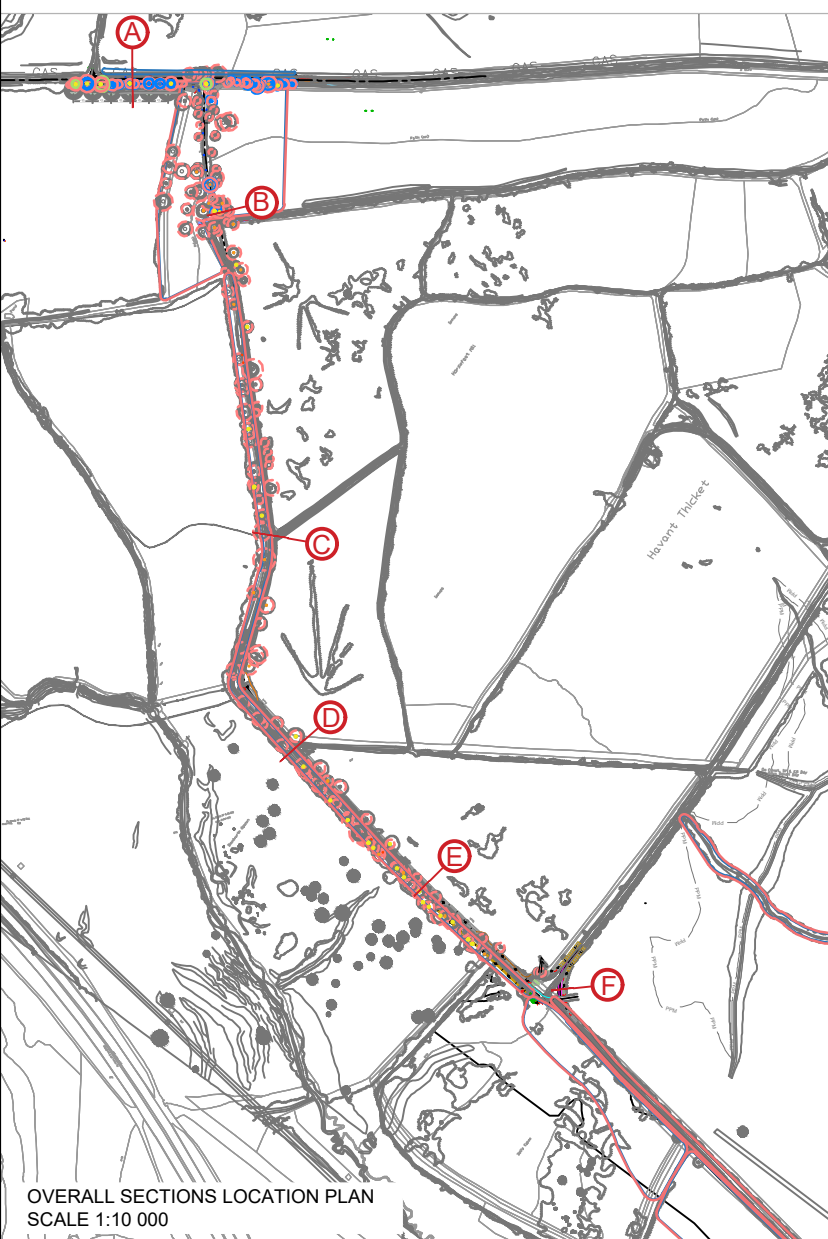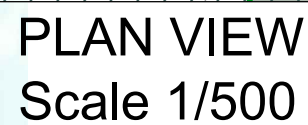

Portsmouth Water Drawing Number:	Rev: C01
----------------------------------	-------------



Reproduced by permission of Ordnance Survey on behalf of HMSO.
© Crown Copyright and database right 2020. All rights reserved.
Ordnance Survey Licence Number 100018036.