


C:\Users\calummcgo\OneDrive - Motion\TP Projects\Hava 2010053\Drawings\2010053-11A [Access Road 1 To 500].dwg

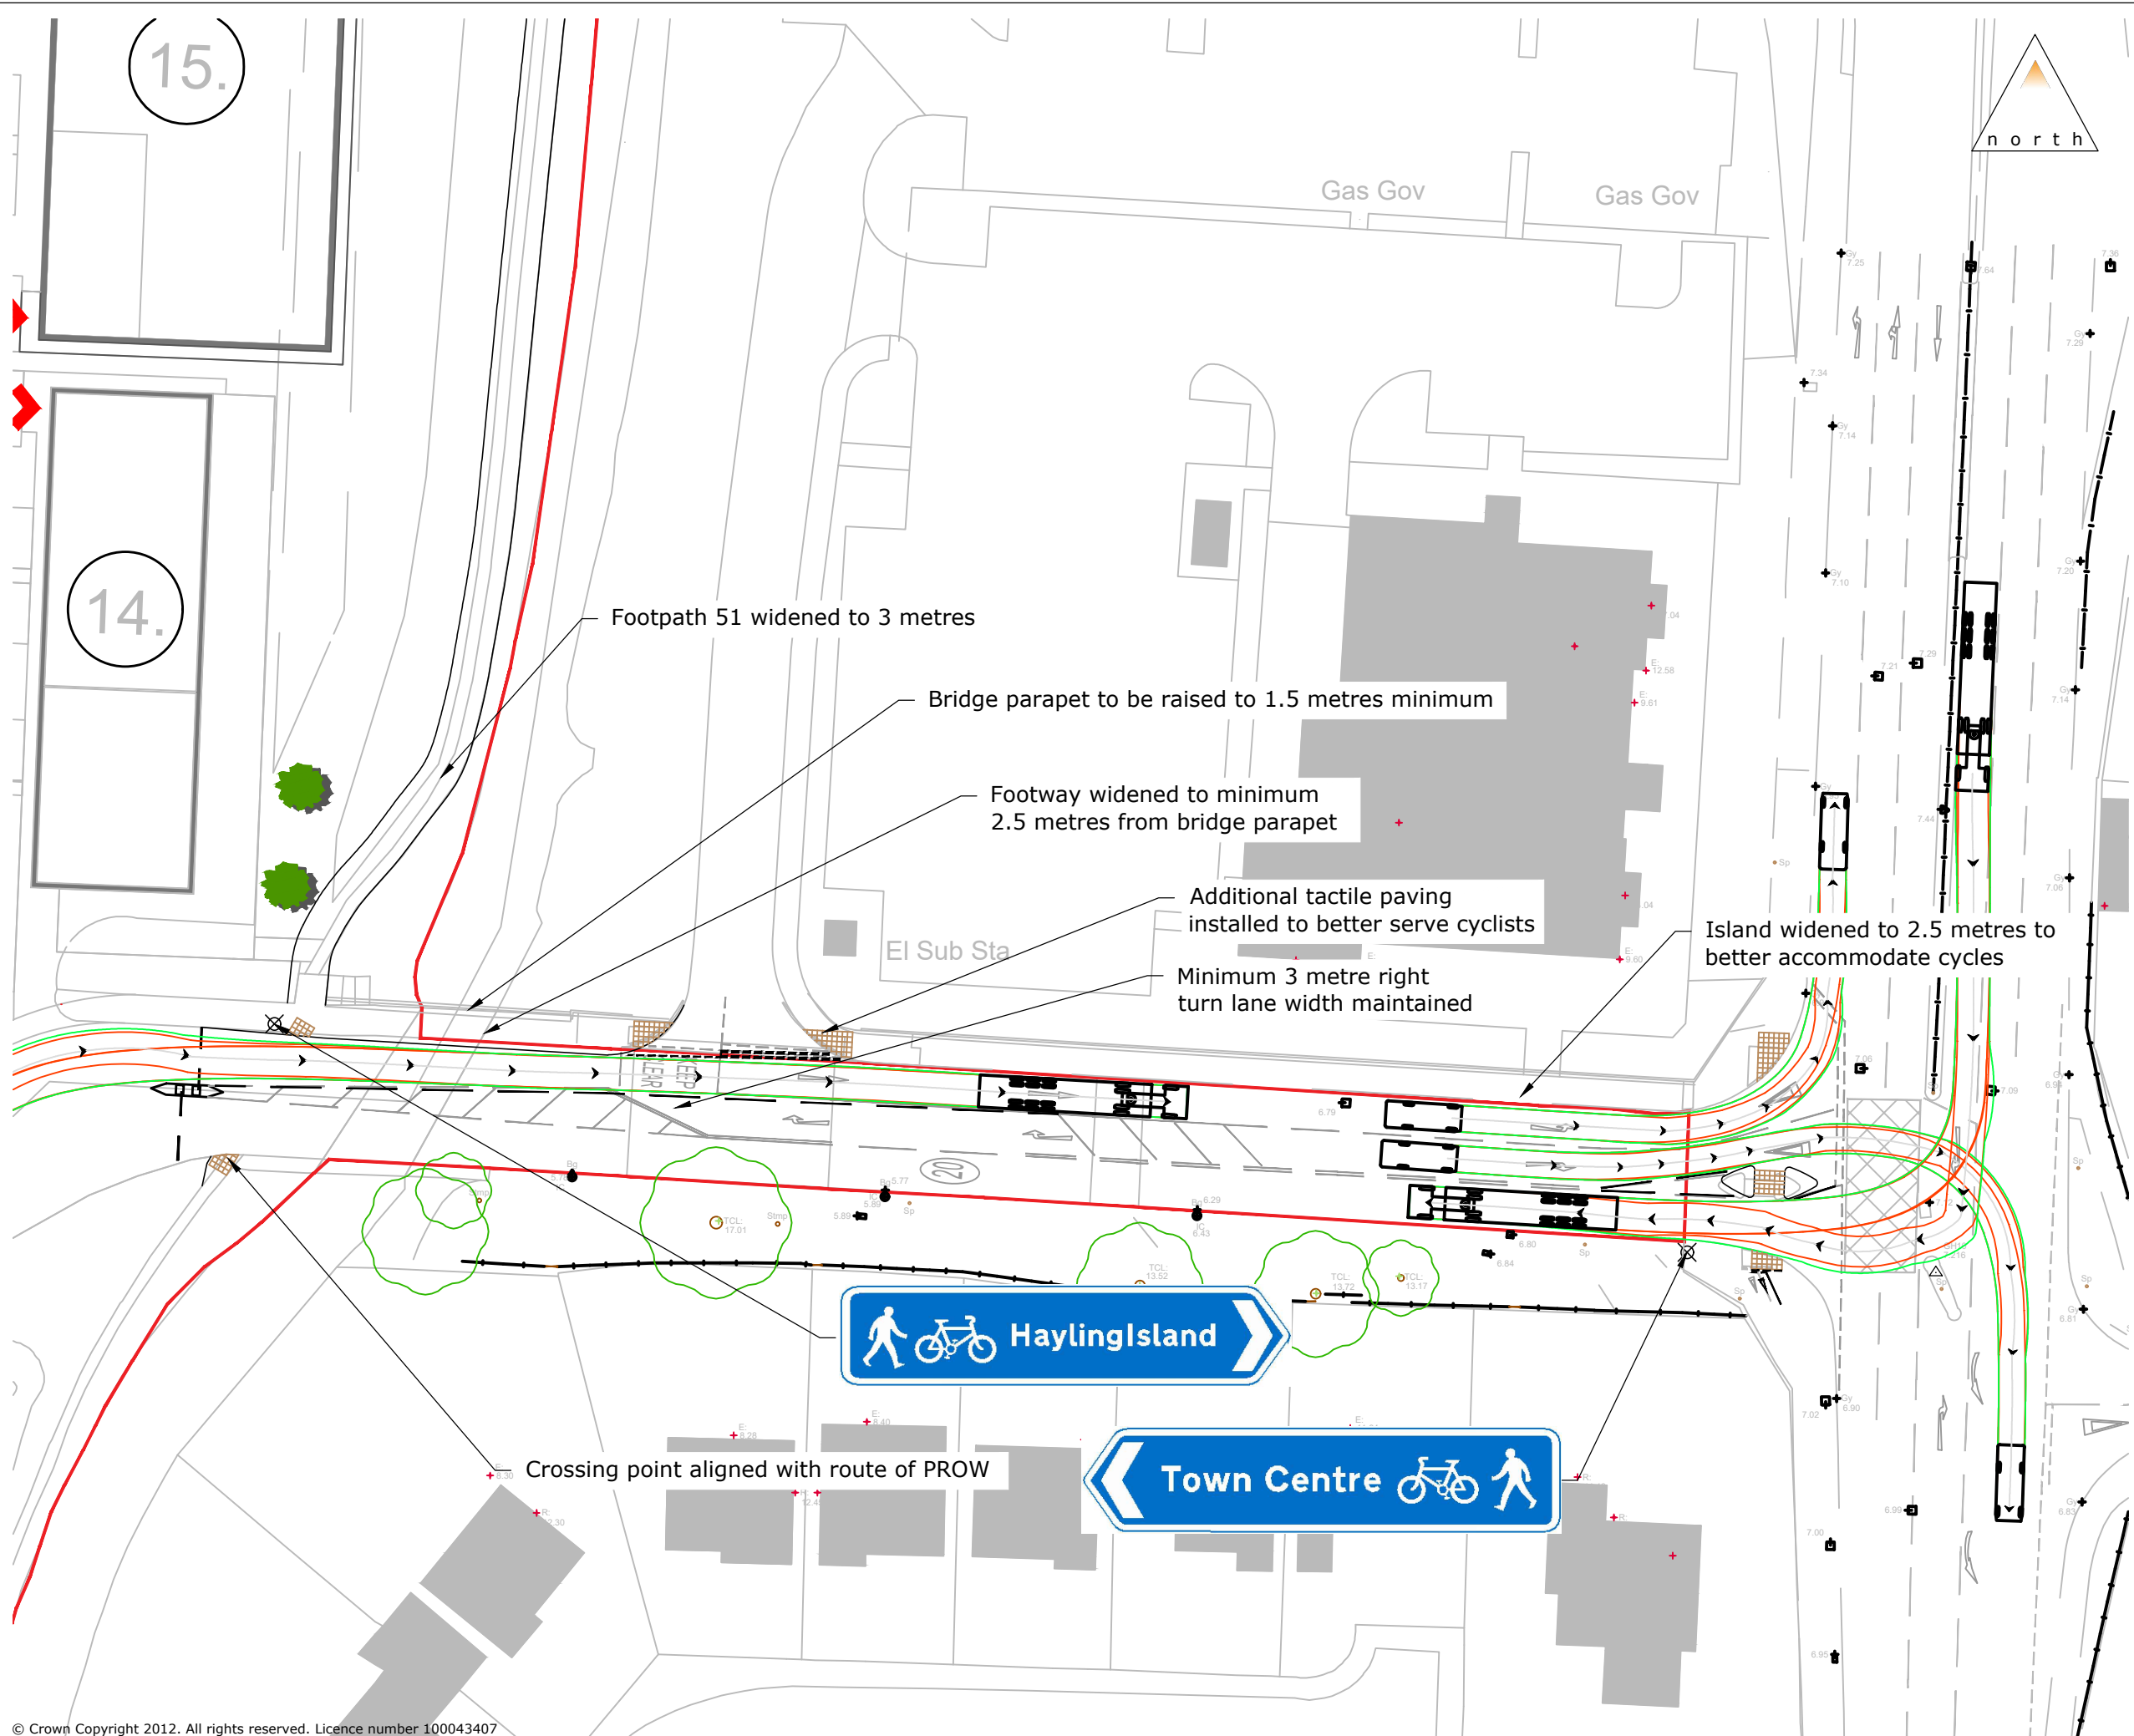

Rev:	Description:	Date:	Rev By:	Chk'd:
6.00 0.72 3.50 Delivery Van Width 2.10 Track 2.10 Lock to Lock Time 6.0 Steering Angle 46.2				
1.80 13.61 1.51 7.80 0.68 Artic Tractor Width 2.55 Tractor Track 2.55 Trailer Width 2.55 Trailer Track 2.55 Lock to Lock Time 6.0 Steering Angle 42.7 Articulating Angle 70.0				
9 Greyfriars, Reading, Berkshire, RG1 1NU T: 0118 206 2930 Guildford - London - Reading www.motion.co.uk Project: Langstone Park, Havant Title: Pedstrain and Cycle Improvements Footpath 51 Widening and Signage Client: XLB Property Drawing Status: Information Scale: 1:500 (@ A3) Date: 14/09/2022 Drawn: CM Checked: JR Approved: JR Drawing: 2010053-11 Revision: A				