
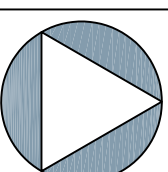


GENERAL NOTES

1. THIS DRAWING IS INTENDED TO BE VIEWED IN COMBINATION WITH ALL RELEVANT ARCHITECTS, ENGINEERS, SERVICES AND SPECIALIST DRAWINGS AND SPECIFICATION.
2. ANY VARIATIONS OR DISCREPANCIES BETWEEN THESE DRAWINGS IN TERMS OF DIMENSIONS OR DETAILS SHOULD BE DRAWN TO THE ATTENTION OF THE ARCHITECT AND/OR THE ENGINEER FOR CLARIFICATION.
3. PAUL BASHAM ASSOCIATES ACCEPTS NO RESPONSIBILITY FOR THE ACCURACY OF BACKGROUND INFORMATION PRODUCED BY THIRD PARTIES - THIS MUST BE TREATED AS INDICATIVE ONLY.
4. ALL DIMENSIONS AND LEVELS ARE IN METRES. DO NOT SCALE THIS DRAWING, PRINT, PLOT OR DISK.
5. THIS DRAWING SHOULD ONLY BE USED FOR CONSTRUCTION IF THE PROJECT PHASE IN THE TITLE FRAME BELOW IS SHOWN AS "CONSTRUCTION". PAUL BASHAM ASSOCIATES TAKE NO RESPONSIBILITY FOR CONSTRUCTION WORKS UNDERTAKEN TO DRAWINGS WHICH ARE NOT MARKED UNDER THIS PHASE.

KEY

..... — HIGHWAY BOUNDARY

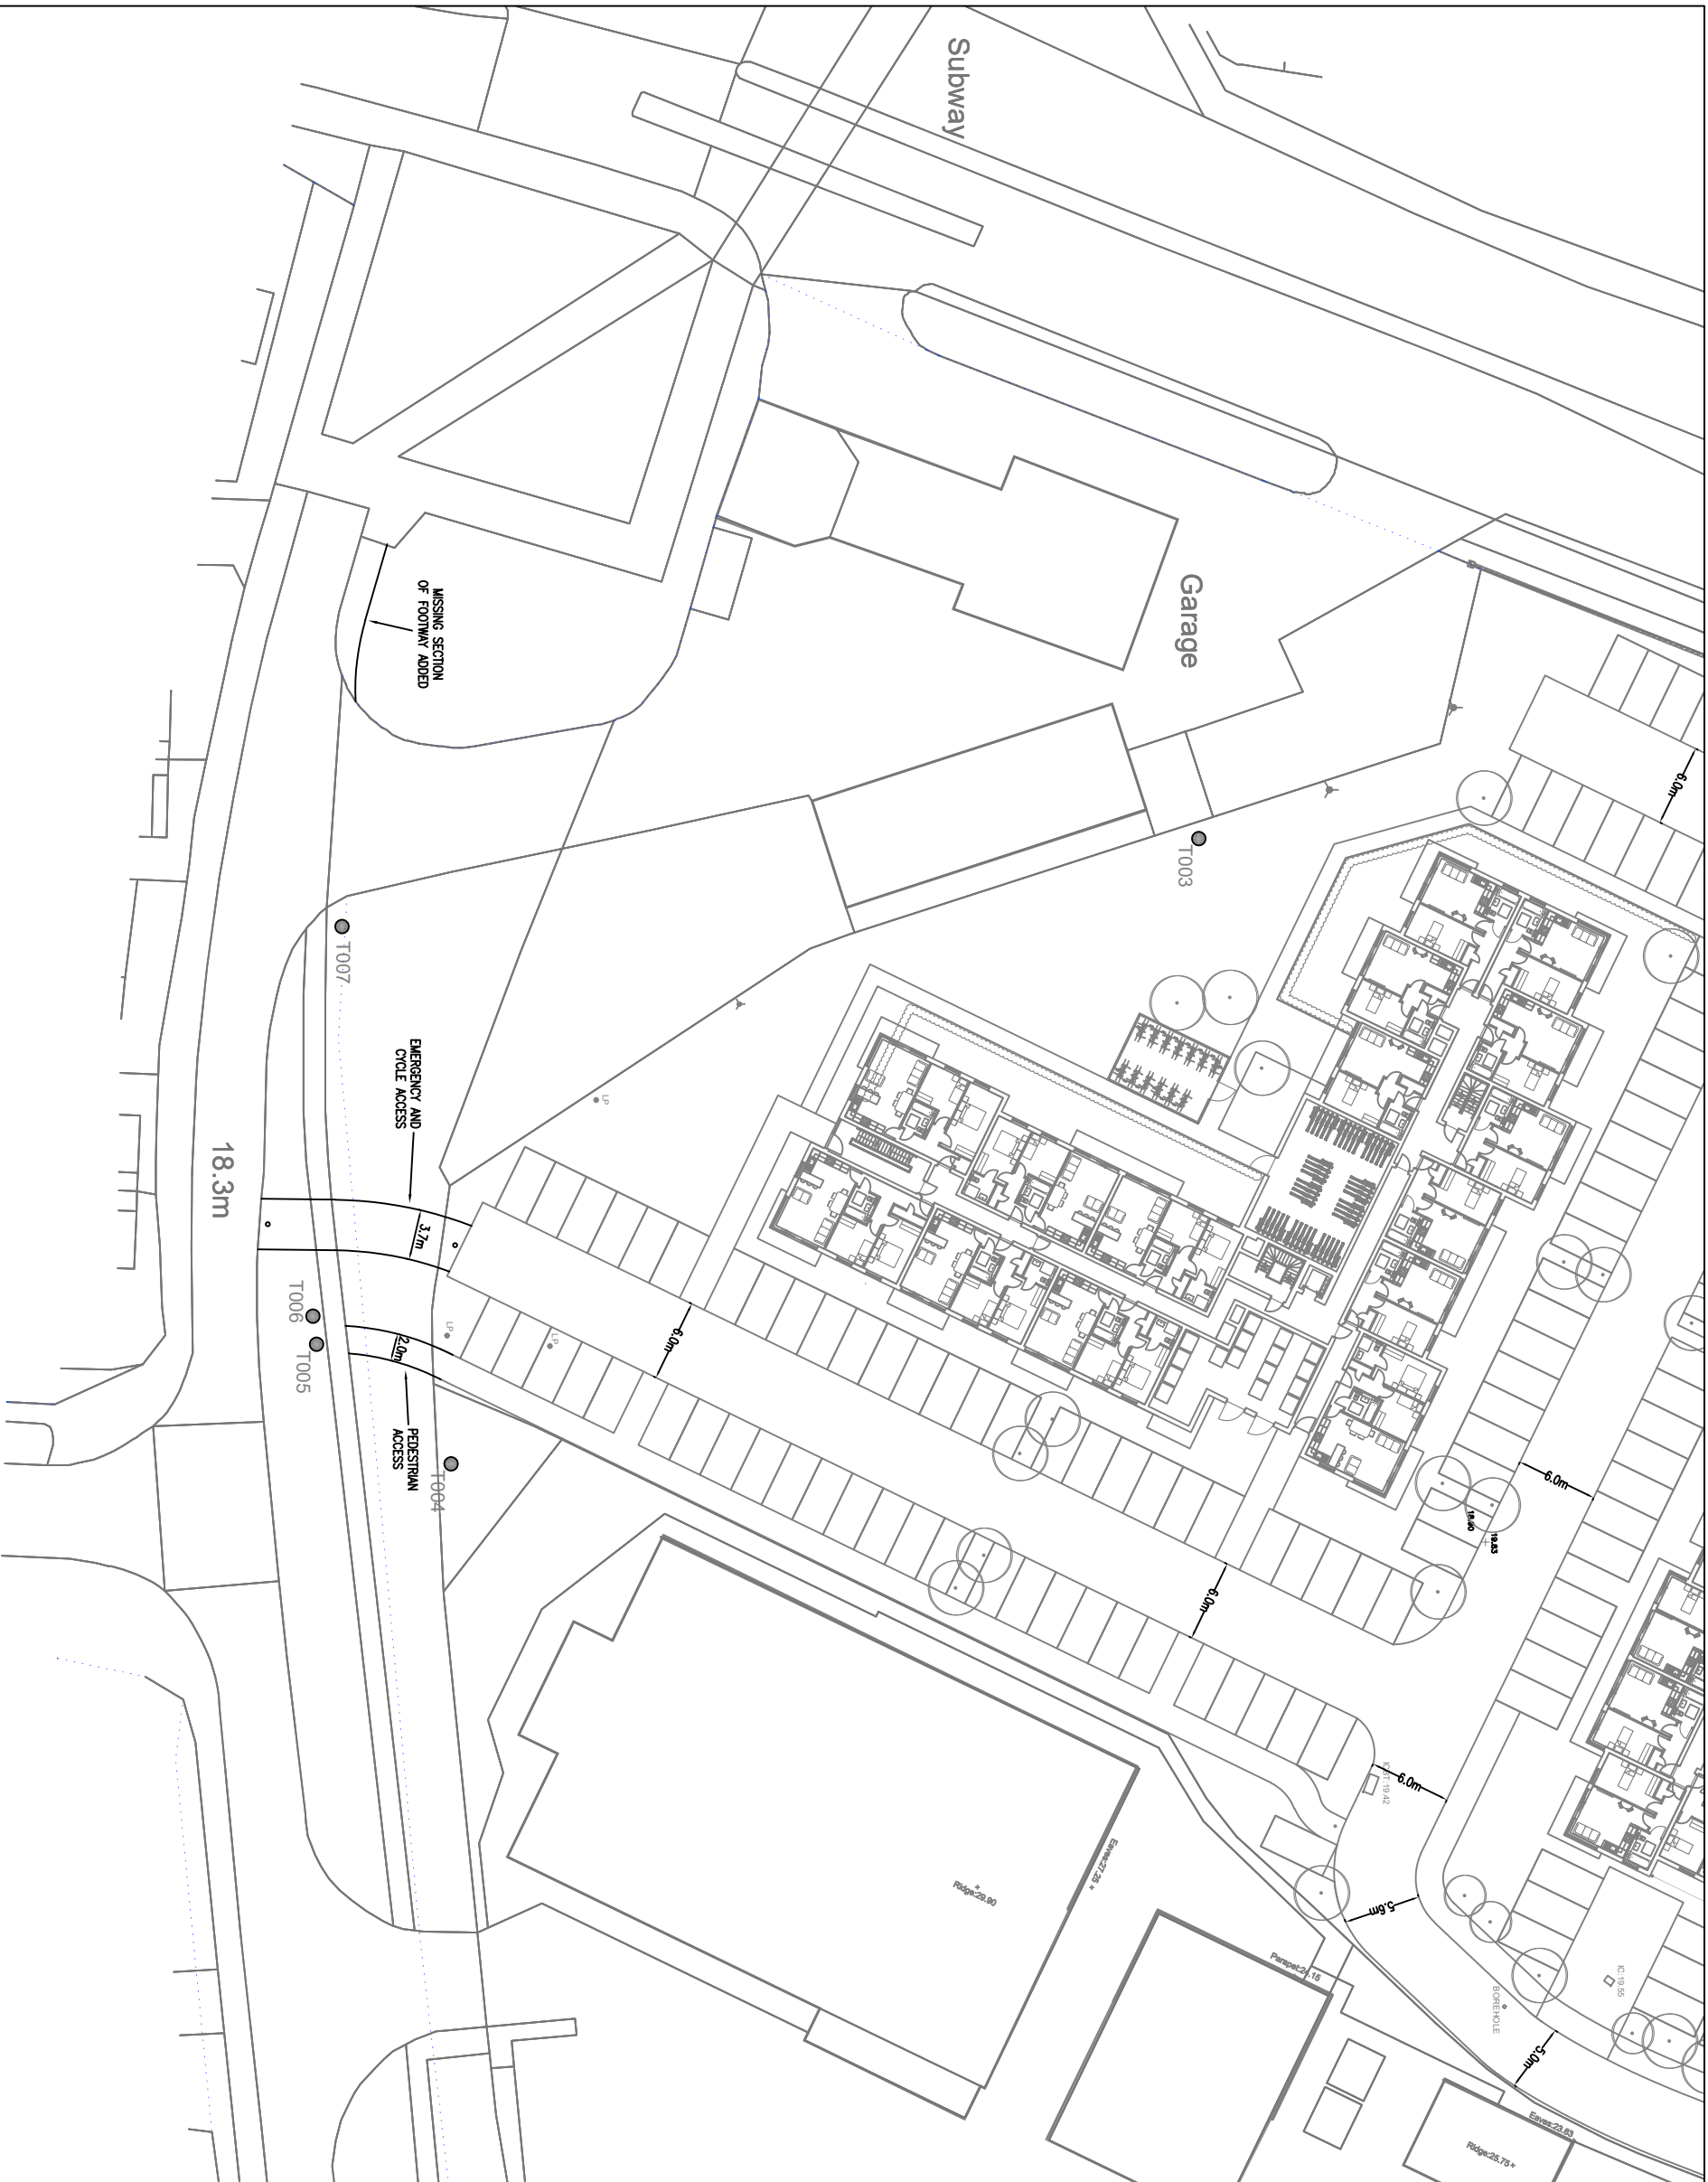

A	REVISED LAYOUT	19.05.22	AST	AST
Rev	Description	Date	By	Chkd

Project Name		Title		Client					
BARTONS ROAD, HAYVAIT		PROPOSED MARTIN ROAD IMPROVEMENTS EMERGENCY / CYCLE / PEDESTRIAN ACCESS GENERAL ARRANGEMENT		fortitudo					
Project Phase		Paul Basham Associates Ltd  paulbasham associates Regus Catemead, Lower Castle Street, Bristol BS1 3AG 01179 175810 info@paulbashamassociates.com www.paulbashamassociates.com		Checked By		Checked Date	Scale	(AT A3 SIZE)	
PRELIMINARY				RH		16.04.21	1:500		
				Drawn By		Drawn Date	Client Drawing No.	PBA Drawing No.	Revision
				AST		16.04.21	-	106.0019.010	A