




Section A-A  
scale 1:200




Section B-B  
scale 1:200



Section C-C  
scale 1:200

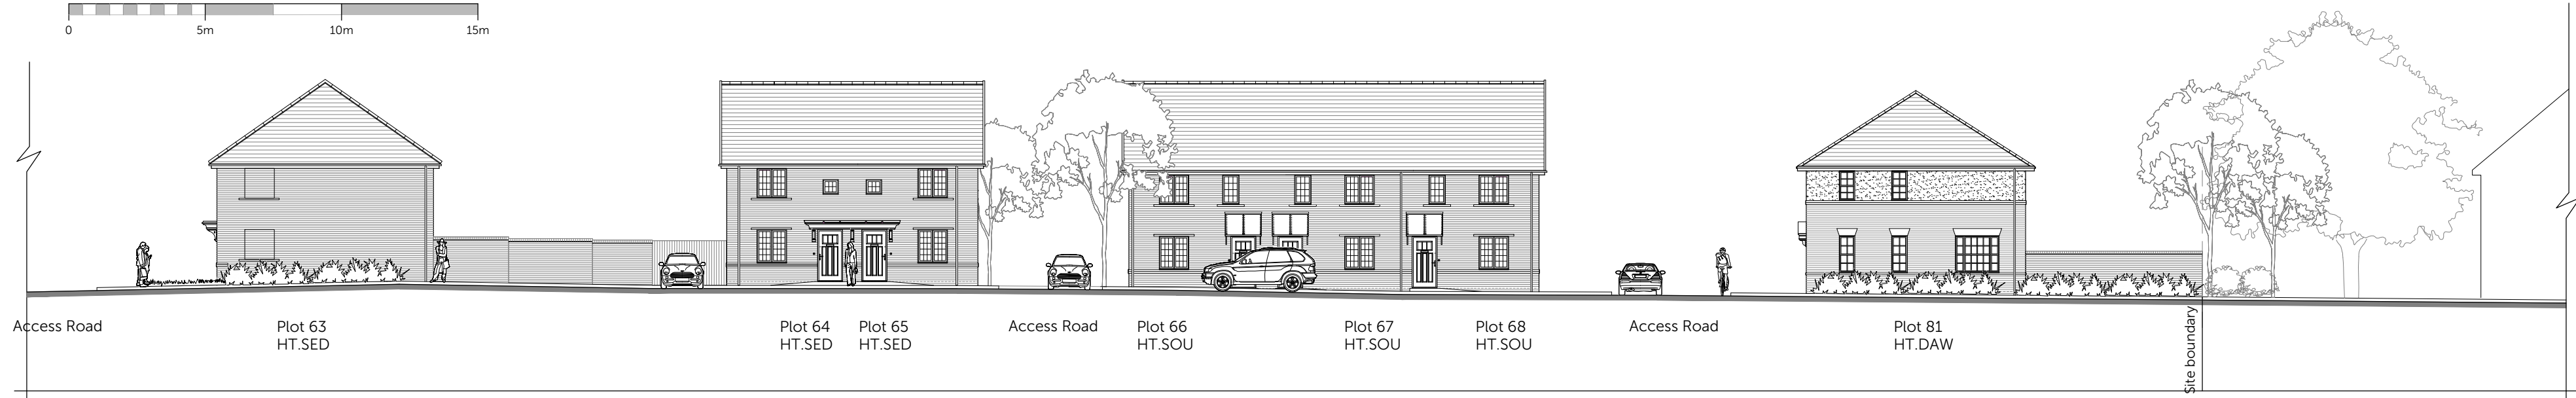

Section D-D  
scale 1:200

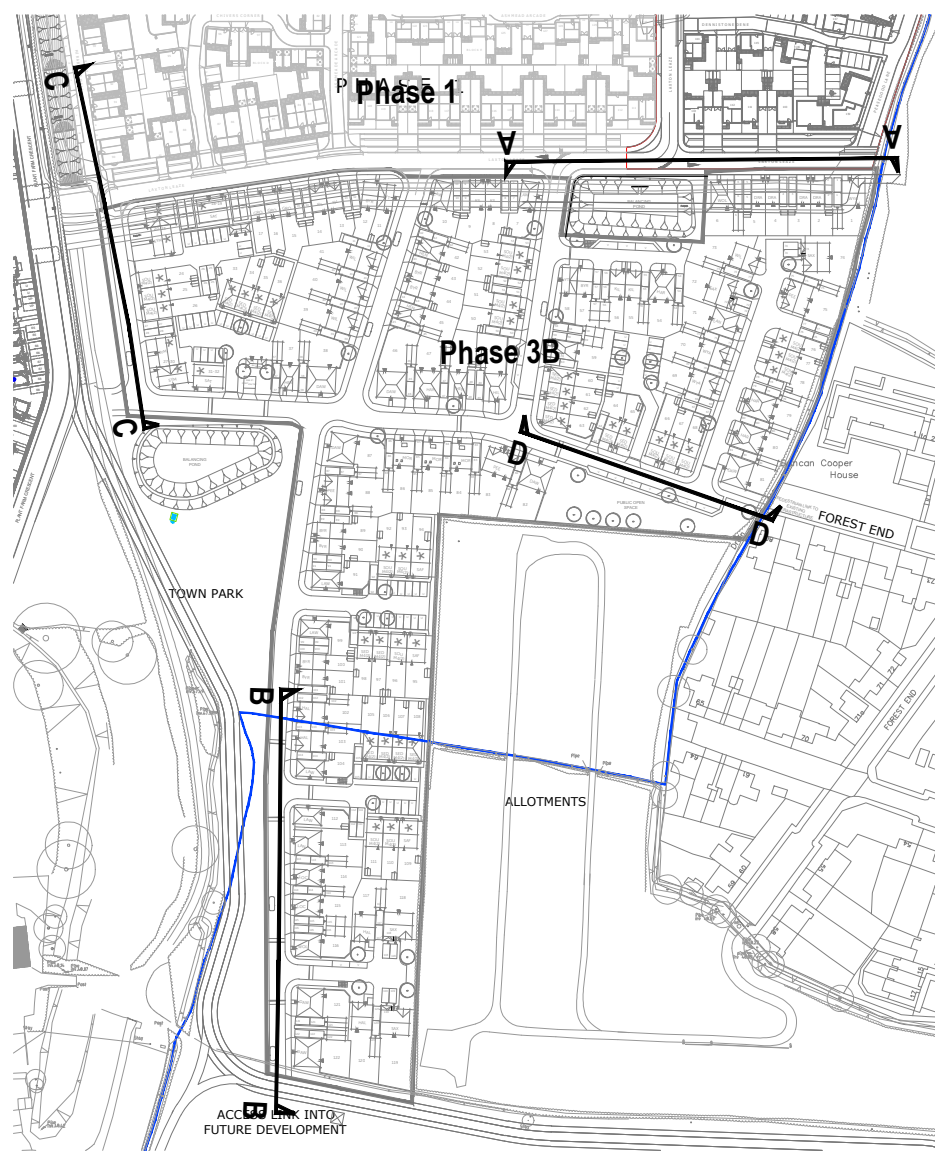

Layout 3B Location Key (nts.)

**Romsey Office**  
Building 300, The Grange,  
Romsey Road,  
Michelmersh, Romsey,  
Hampshire, SO51 0AE  
T:01794 367703 F:01794 367276

**Portishead Office**  
Unit 5, Middle Bridge Business Park  
Bristol Road,  
Portishead,  
Bristol, BS20 6PN  
T:01275 407000 F:01794 367276

[www.thrivearchitects.co.uk](http://www.thrivearchitects.co.uk)

This drawing is the copyright of Thrive Architects Ltd ©. All rights reserved. Ordnance Survey Data © Crown. Copyright. All rights reserved. Licence No. 100007359. DO NOT scale from this drawing. Contractors, Sub contractors and suppliers are to check all relevant dimensions and levels of the site and building before commencing any shop drawings or building work. Any discrepancies should be recorded to the Architect. Where applicable this drawing is to be read in conjunction with the Consultants' drawings.

| Rev | Description                                |
|-----|--------------------------------------------|
| A   | Planning issue.                            |
| B   | Layout amended to comply with SL 01 Rev D. |

| Date     | Au  | Ch  |
|----------|-----|-----|
| 27.10.21 | MS  |     |
| 28.04.22 | MWP | CAW |

|             |                                  |        |             |
|-------------|----------------------------------|--------|-------------|
| Project     | Berewood Waterloovile Phase 3B-8 |        |             |
| Drawing     | Street Elevations<br>Layout 3B   |        |             |
| Client      | Bloor Homes                      |        |             |
| Job no.     | BLOO190707                       | Date   | Sept' 2021  |
| Dwg no.     | SE.01-1                          | Rev.   | B           |
| Author      | MS                               | Scale  | 1:200 at A1 |
| Status      | PLANNING                         | Office | Romsey      |
| Client ref. |                                  |        |             |