

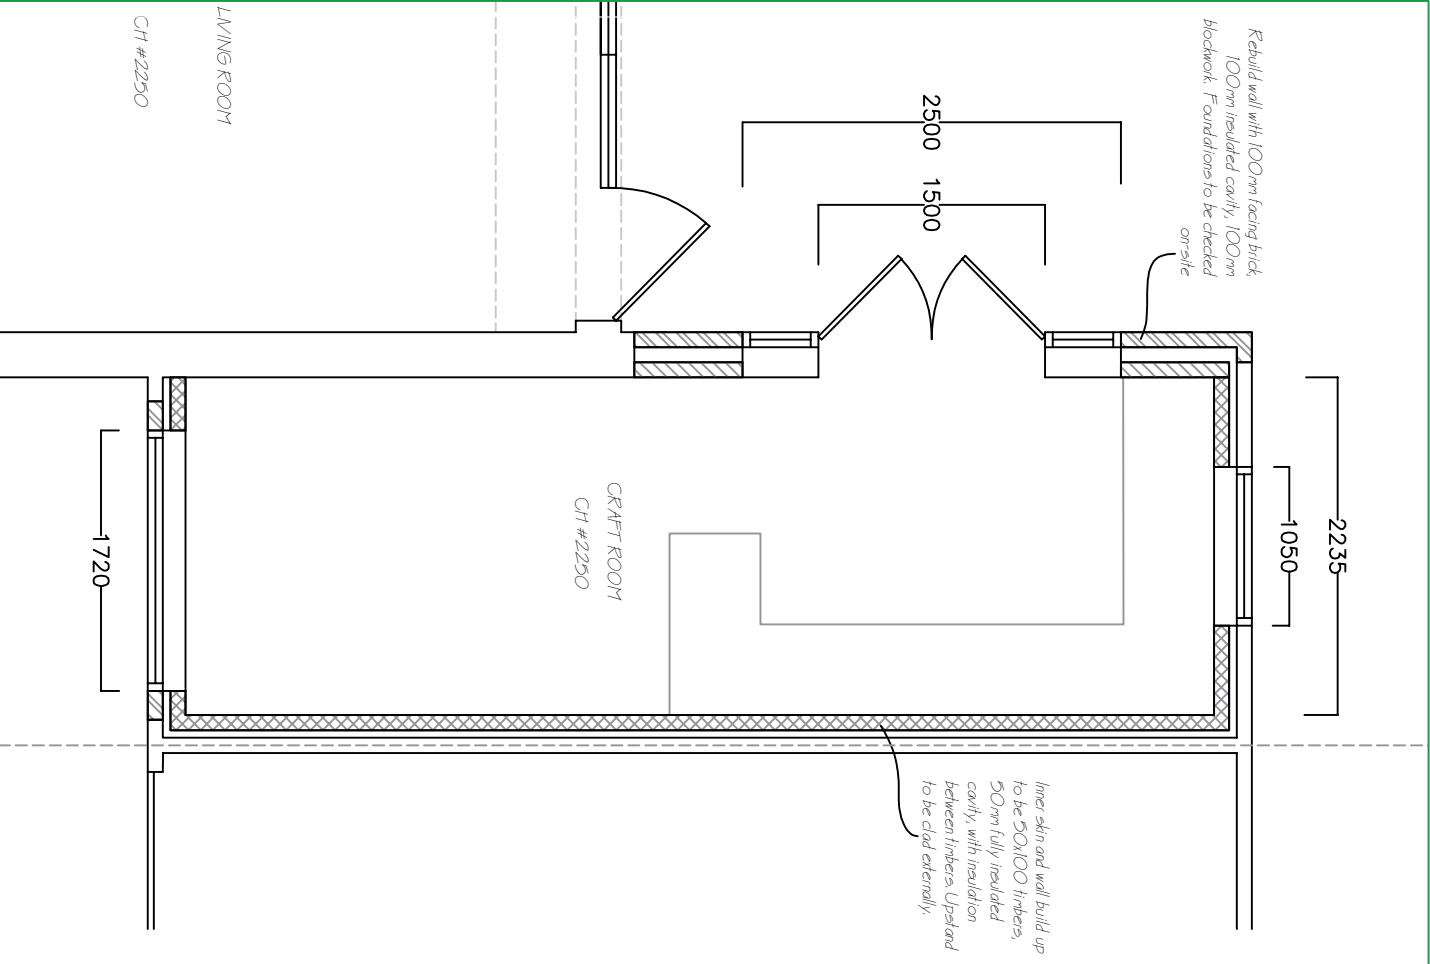


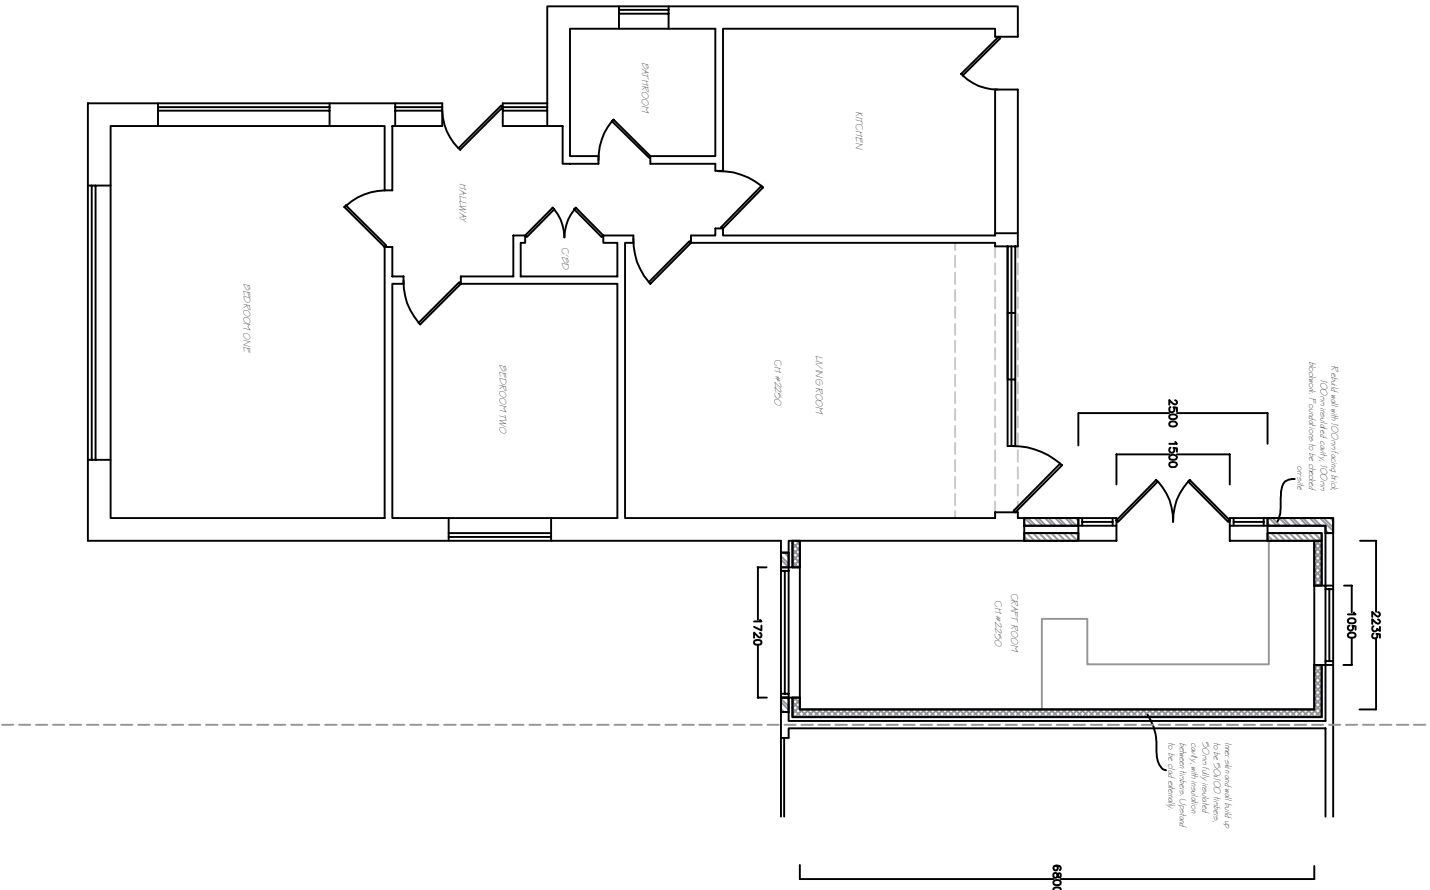

Existing Floor Plan 1:100 @ A3

Proposed Floor Plan 1:100 @ A3

Garage Floor Plan 1:50 @ A3

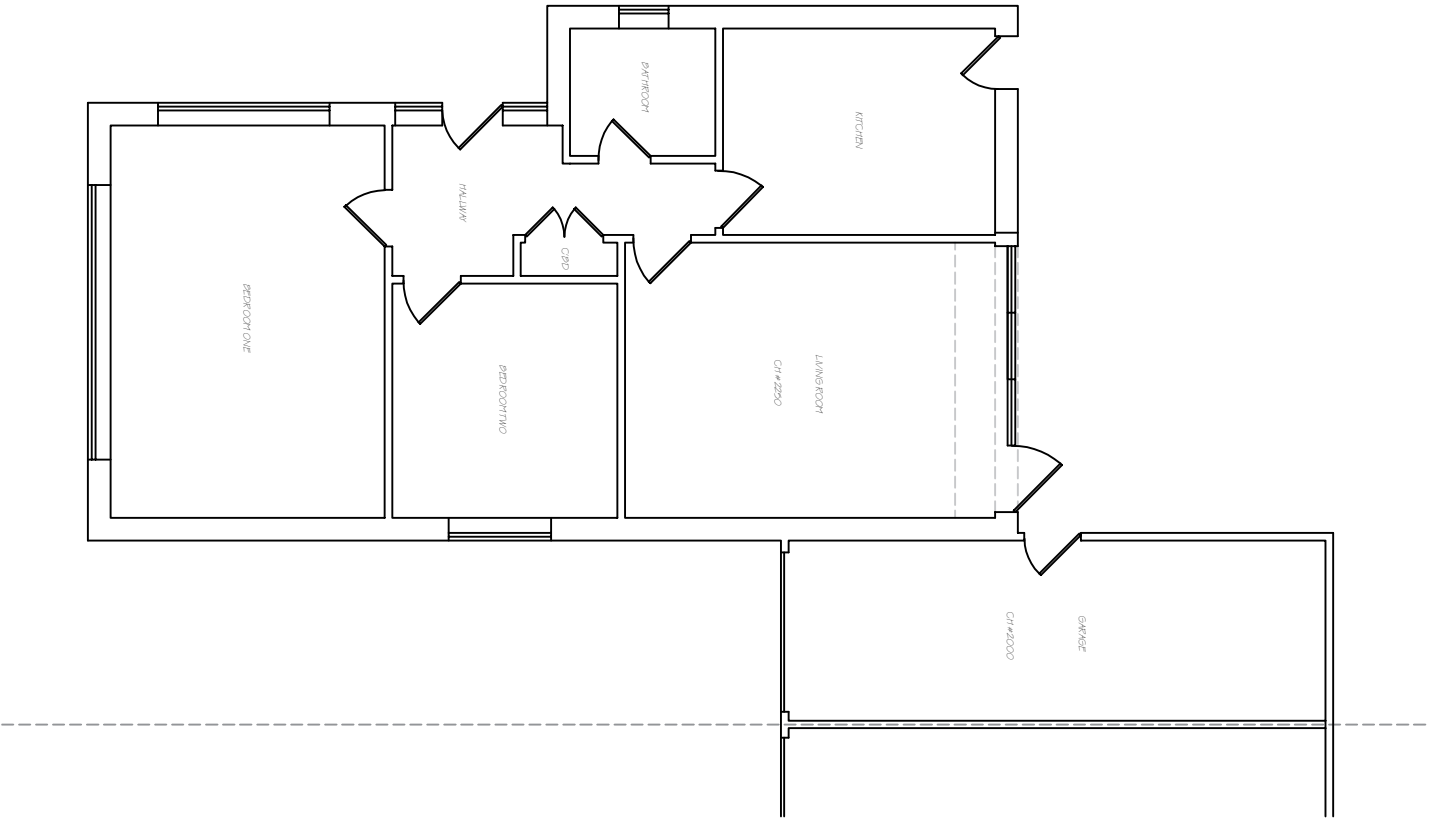

OFFICE ADDRESS:
Apple Tree Architectural Design Consultants
25 Crows Nest Lane
Botley
Southampton
Hants

CLIENT & SITE ADDRESS:
Julie Robinson
19 Lucerne Avenue
Waterlooville
Hants

DISCLAIMER:
These drawings are the property of Apple Tree Architecture Ltd. and should not be copied or amended without permission. Do not scale from this drawing, check all measurements on-site prior to fabrication

SHEET:

1

REVISION:

2

PROJECT NUMBER: 340

DATE: October 2022

SCALE: As specified @ A3