



PHYSICAL SCALE IN METERS @ 1:100


NOTES:
This drawing has been produced solely for PLANNING/DESIGN.
Do not Scale from this Drawing except for planning purposes.
Any drainage runs shown are presumed and to be checked on site before commencement of works.
This drawing is the copyright of MF Designs Ltd.

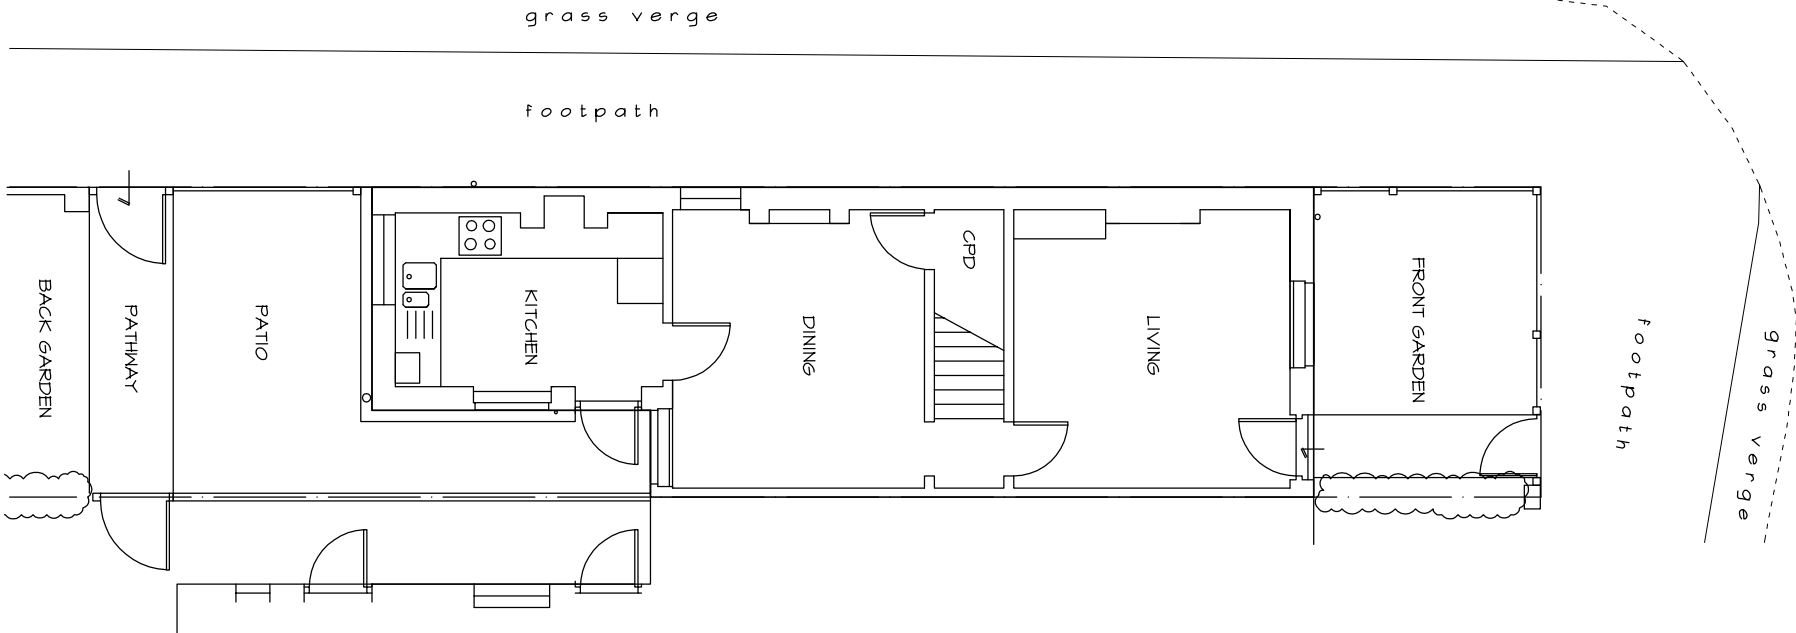

Existing Ground

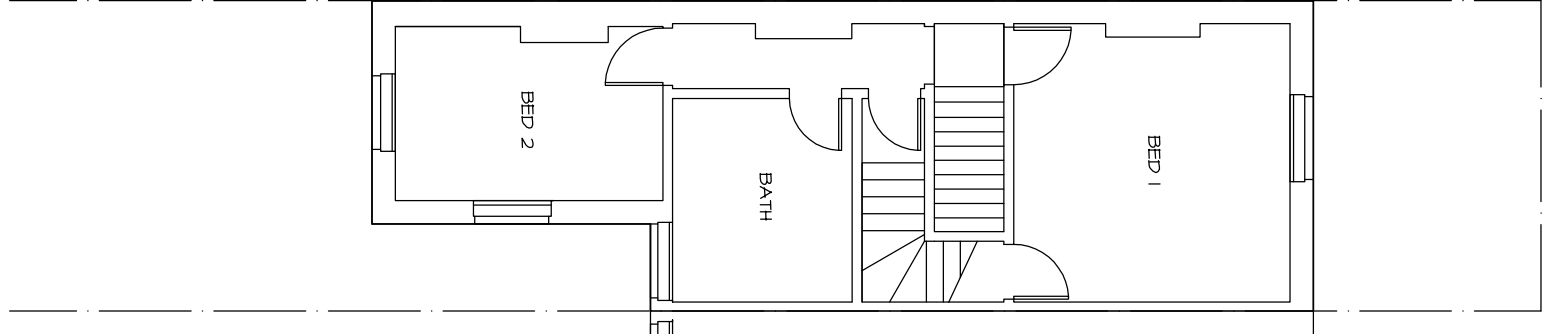


Existing First

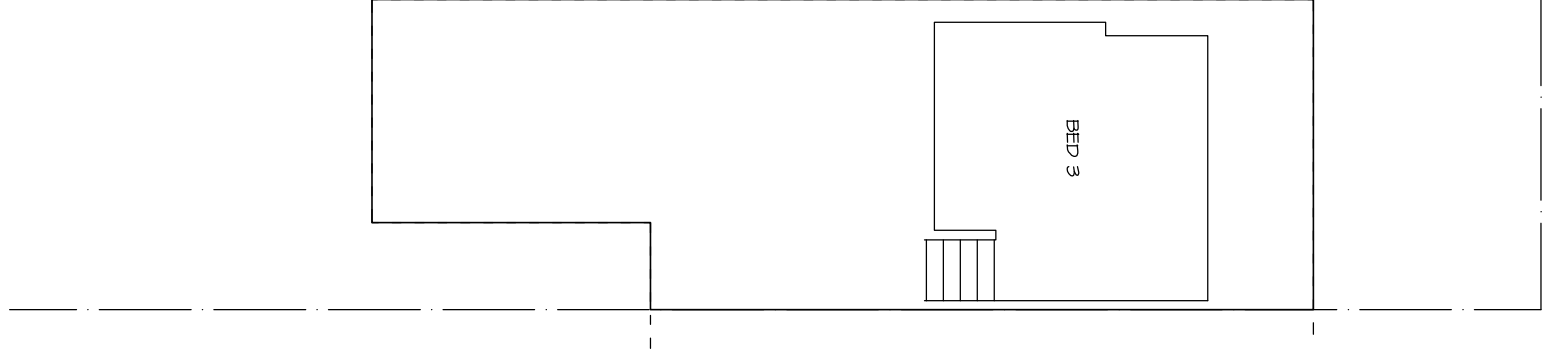

Existing Second (indicative)



Existing North

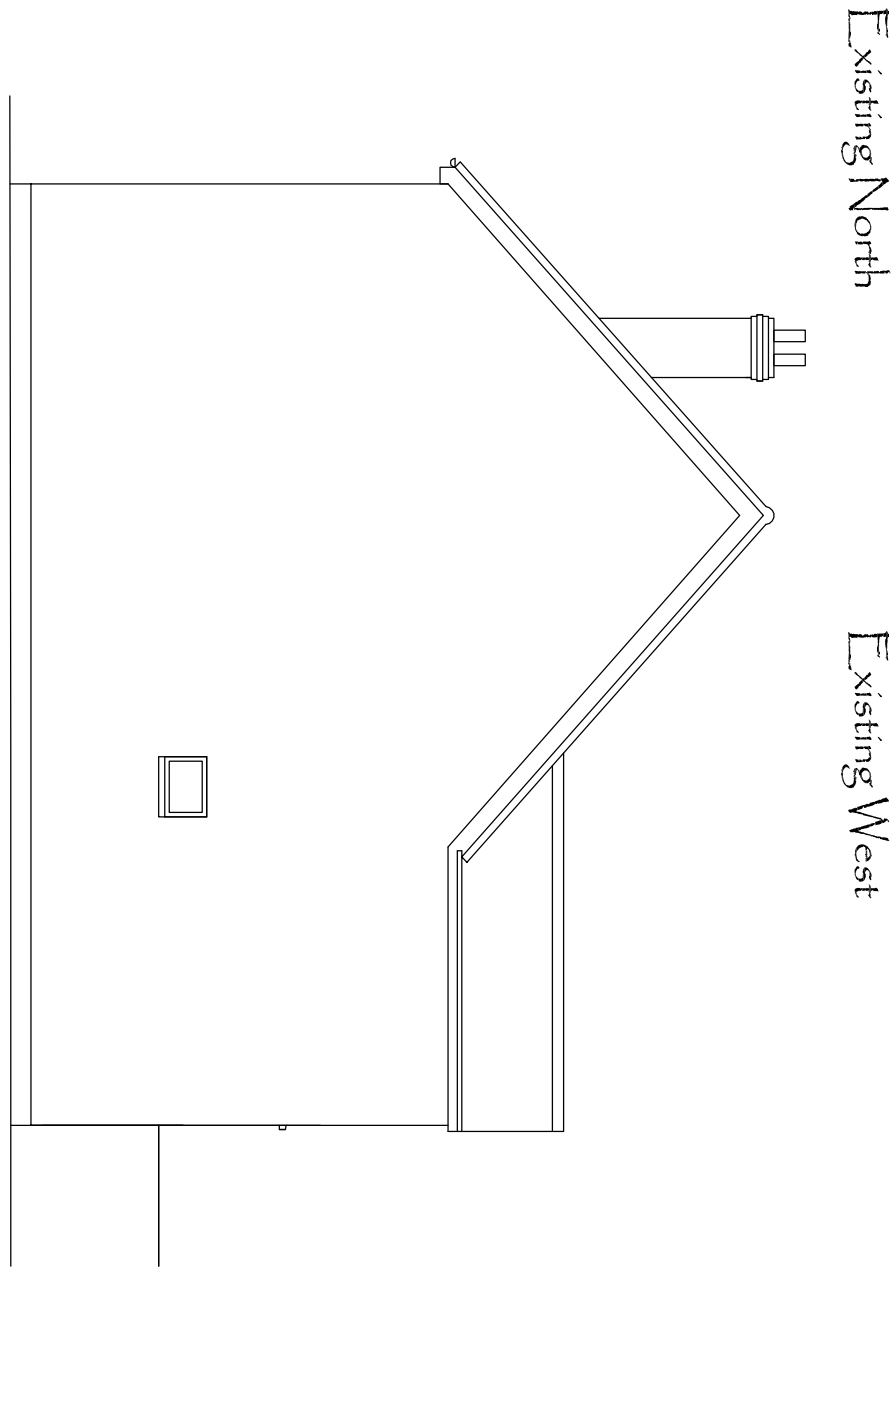

Existing West

Existing East

mf designs ltd

Chartered Architects



36 Grove Road • Havant • Hampshire • PO9 1AR
Director: Martin Farrer RIBA • Co Registration No.4507379

t/f 02392 470967
e admin@mfdesigns.org.uk

Date: May 2022 Job No: 3301
Scale: 1:100 Dwg No: EX_01

EXISTING SURVEY - 14 Bosmere Gardens, Emsworth. PO10 7NP

