



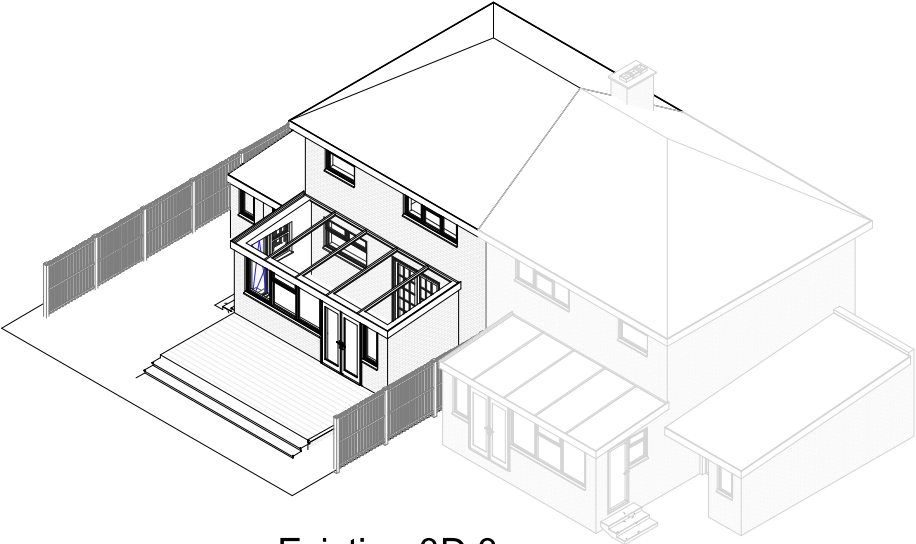

Existing 3D 3

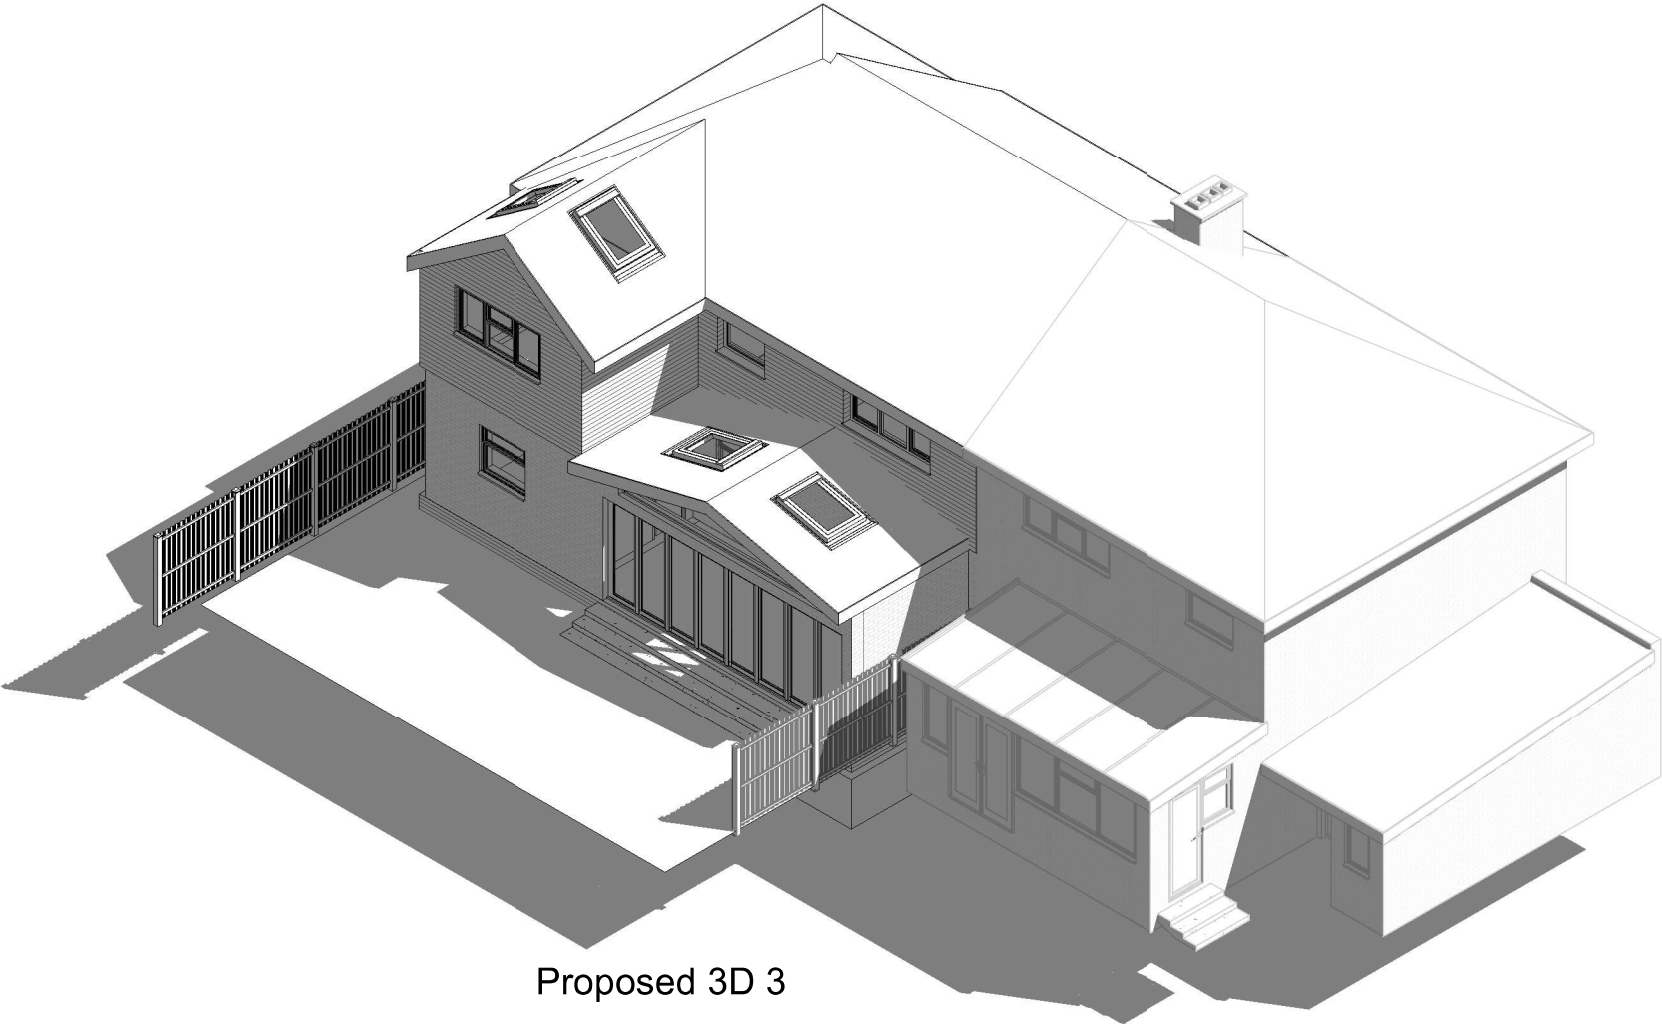

Proposed 3D 3

1:500								50
1:200								20
1:100								10
1:50								5

pd

parkers
executive
design

All measurement to be checked on site prior to any commenment
(C) Copyright of Parkers Design (Southern) Limited. Any reproduction of these drawings will require written authority from the copyright owner.

Parkers Design Limited - The Studio @ 90, PO9 2PR
www.pexd.co.uk - info@parkersdesign.com - 07776 008822

PROJECT		CLIENT			
15 Westways PO9 3LN		Waters			
		Date		Issue Date	
SHEET		Scale (@ A3)			
3D 3		Drawn by		SW	
		Checked by		SR	
				DRAWING NUMBER	
				P 8 v2	
				REV	