


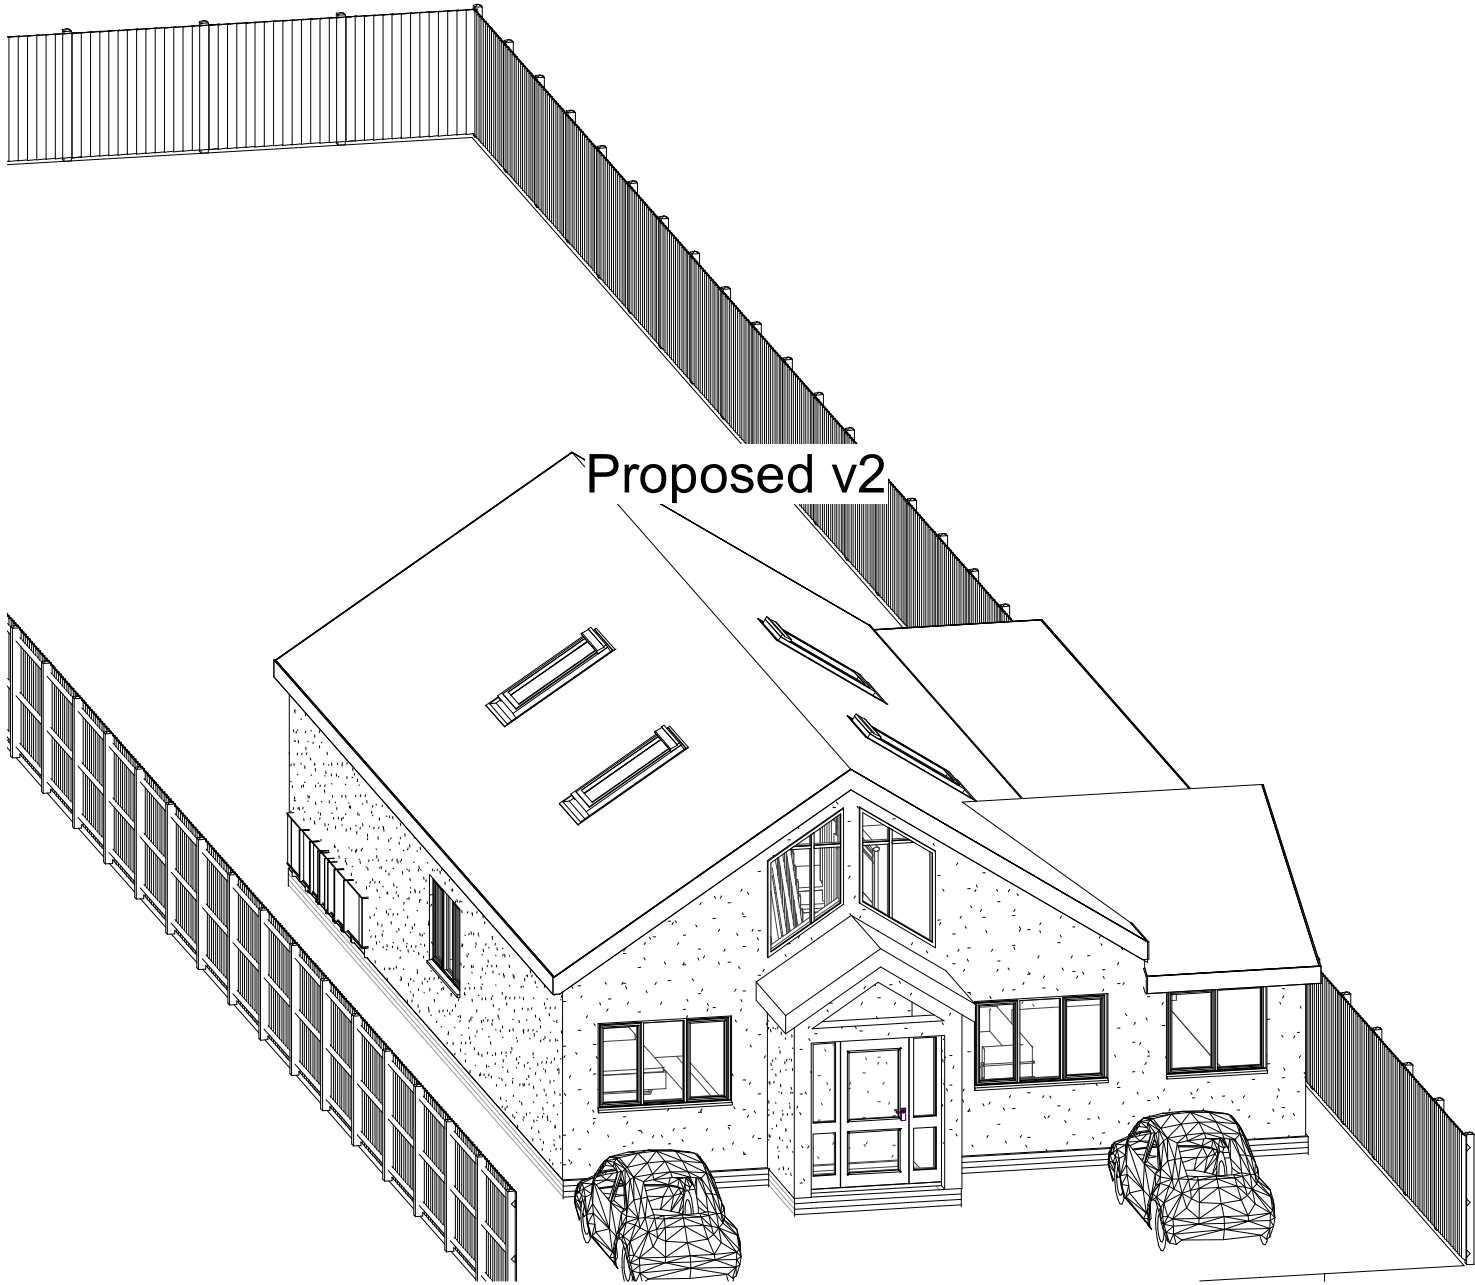

Scale @ A3 unless otherwise stated

1:500								50
1:200								20
1:100								10
1:50								5

pd

parkers
executive
design

All measurement to be checked on site prior to any commenment
(C) Copyright of Parkers Design (Southern) Limited. Any reproduction of these drawings will require written authority from the copyright owner.

Parkers Design Limited - The Studio @ 90, PO9 2PR
www.pexd.co.uk - info@pexd.co.uk - 07776 008822

PROJECT		73 Creek Road PO11 9RA		CLIENT		Rawlings	
SHEET		3D		Date	Issue Date	Scale (@ A3)	
				Drawn by	SW	DRAWING NUMBER	REV
				Checked by	SR	P205	