
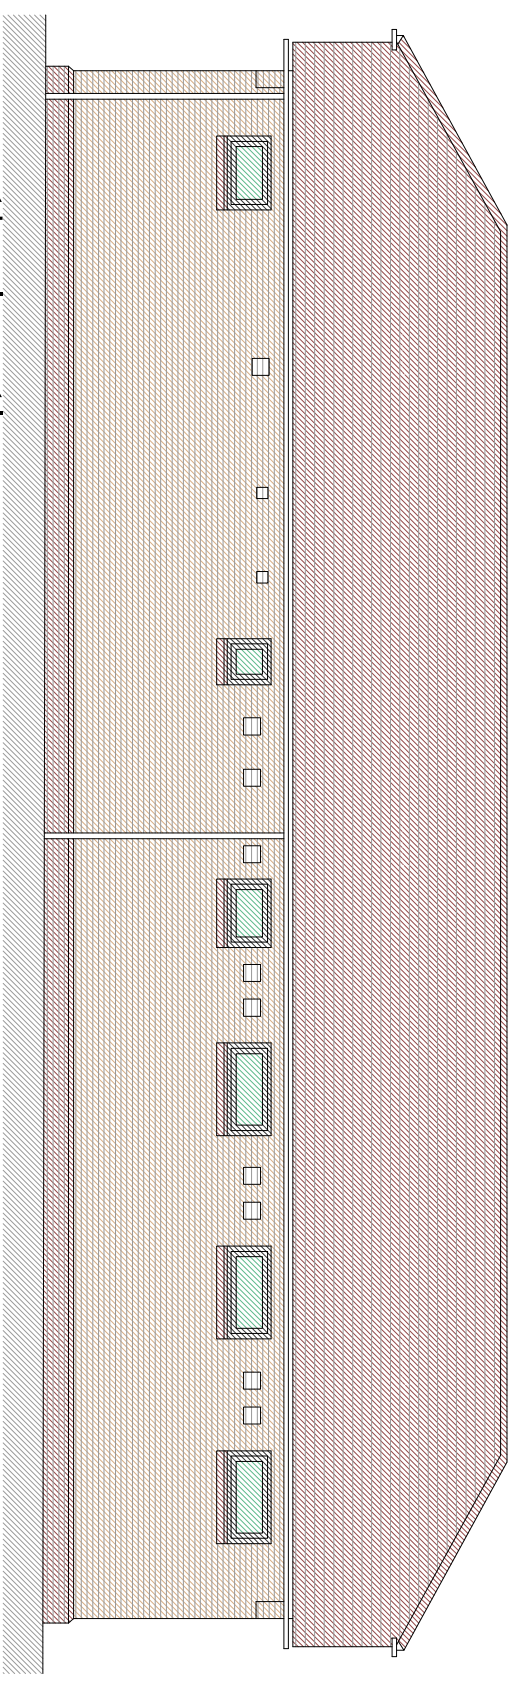
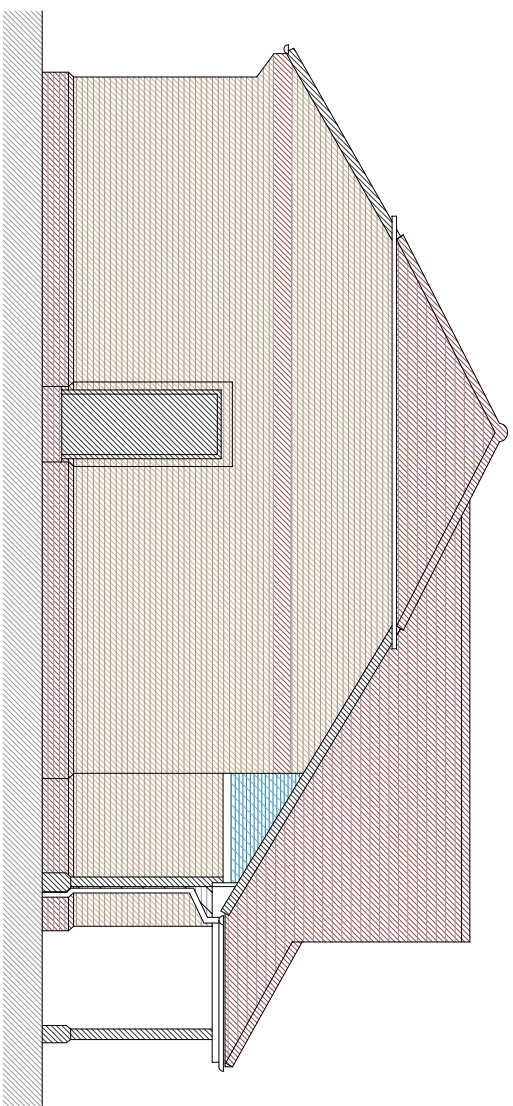
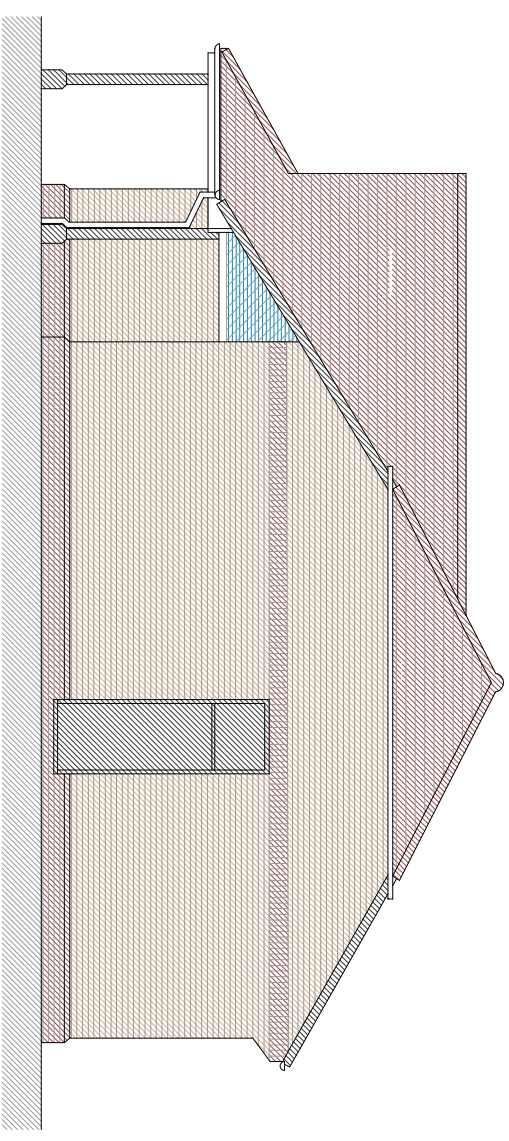


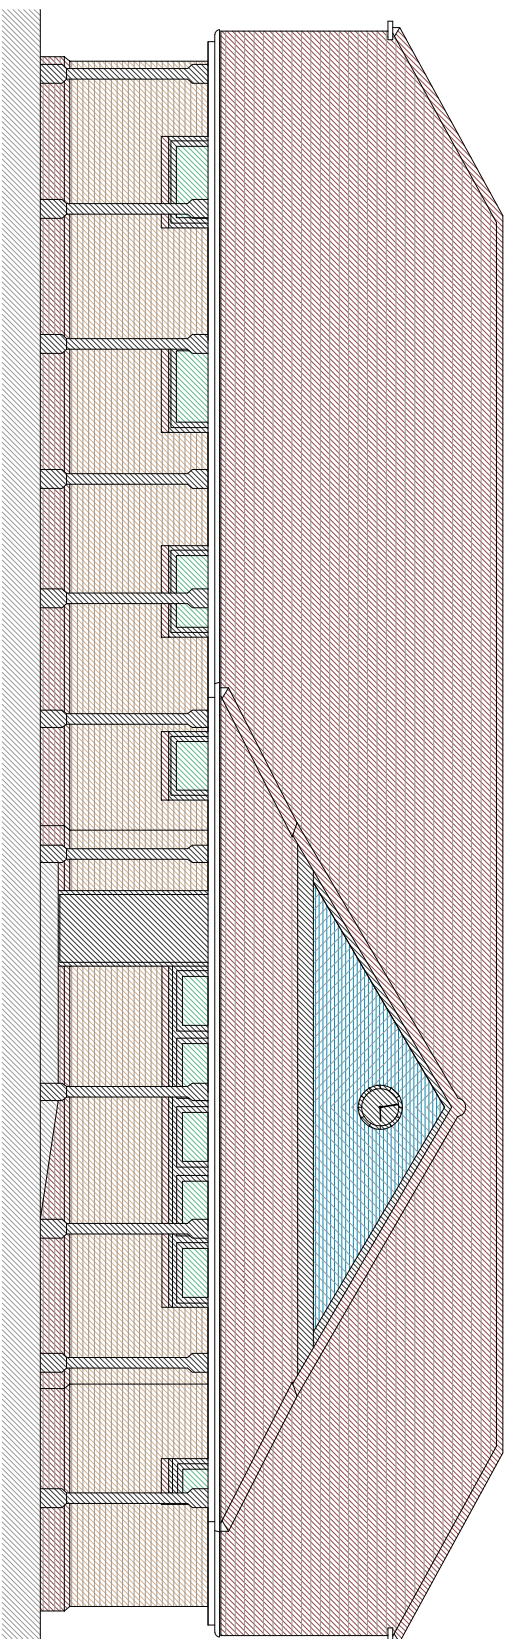

west elevation

north elevation

existing elevations [A1 1:50 / A3 1:100]

[illegible]