
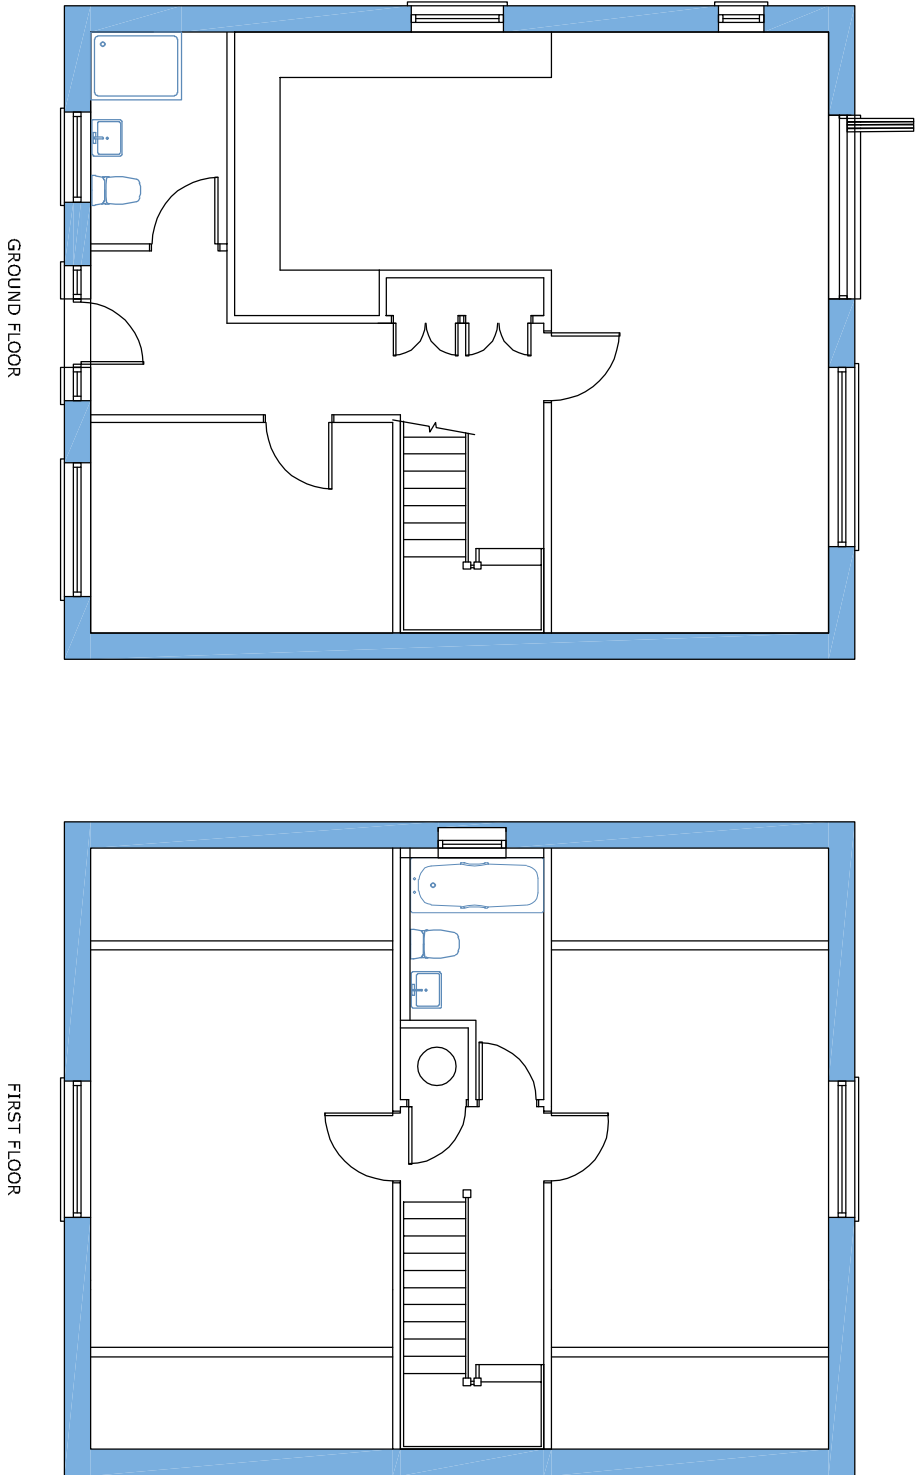


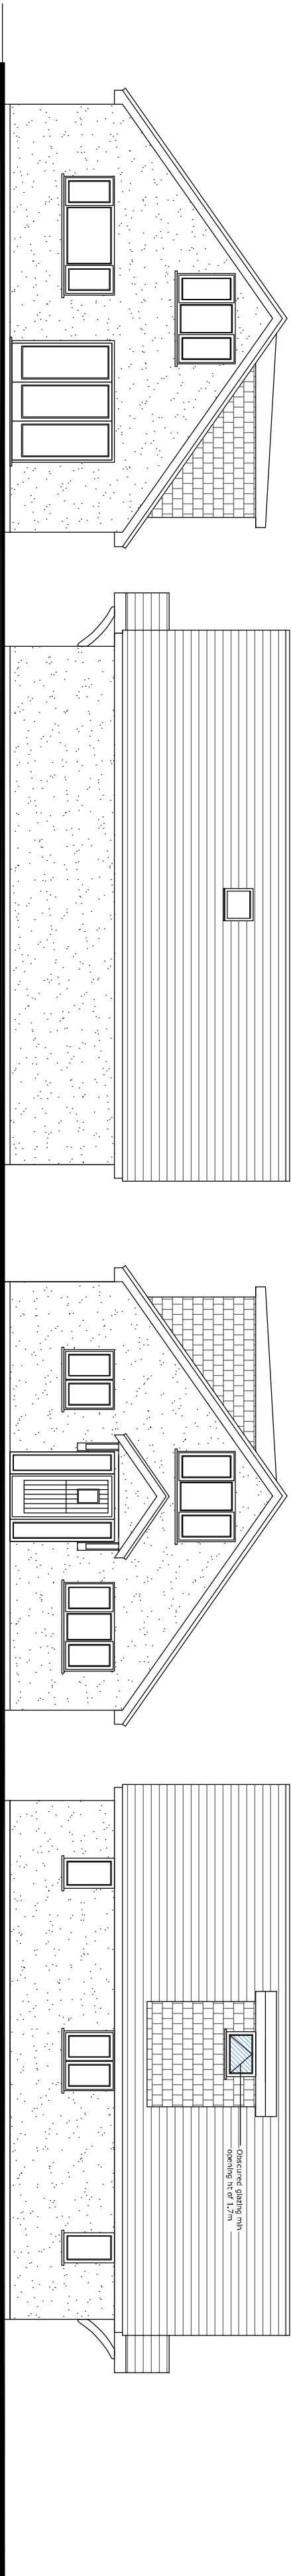

REVISION:

Drawing Title:

Proposed Dormer

Project:

Land adj 2A Longwood Avenue,
Waterlooville,
PO8 8HX

Drawn By

CRF

Date

21/09/22

SHEET SIZE

A2

Approved By

Date

CFA | FULL | BS | Revision: 1/100

Scale:

1/100

Chris Flint Associates Ltd

CHARTERED SURVEYORS - PROJECT MANAGERS
DEVELOPMENT CONSULTANTS

2 Emerald Close Waterlooville Hants PO7 8NZ
tel: 023 92 432484 fax: 023 92 358554
Email: chrisflintassociates@gmail.com

PLANNING