



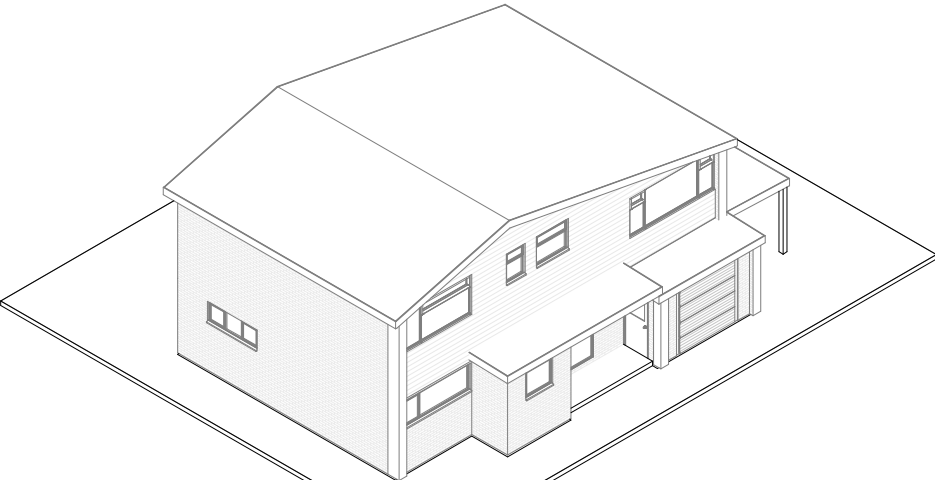

Existing 3D 2

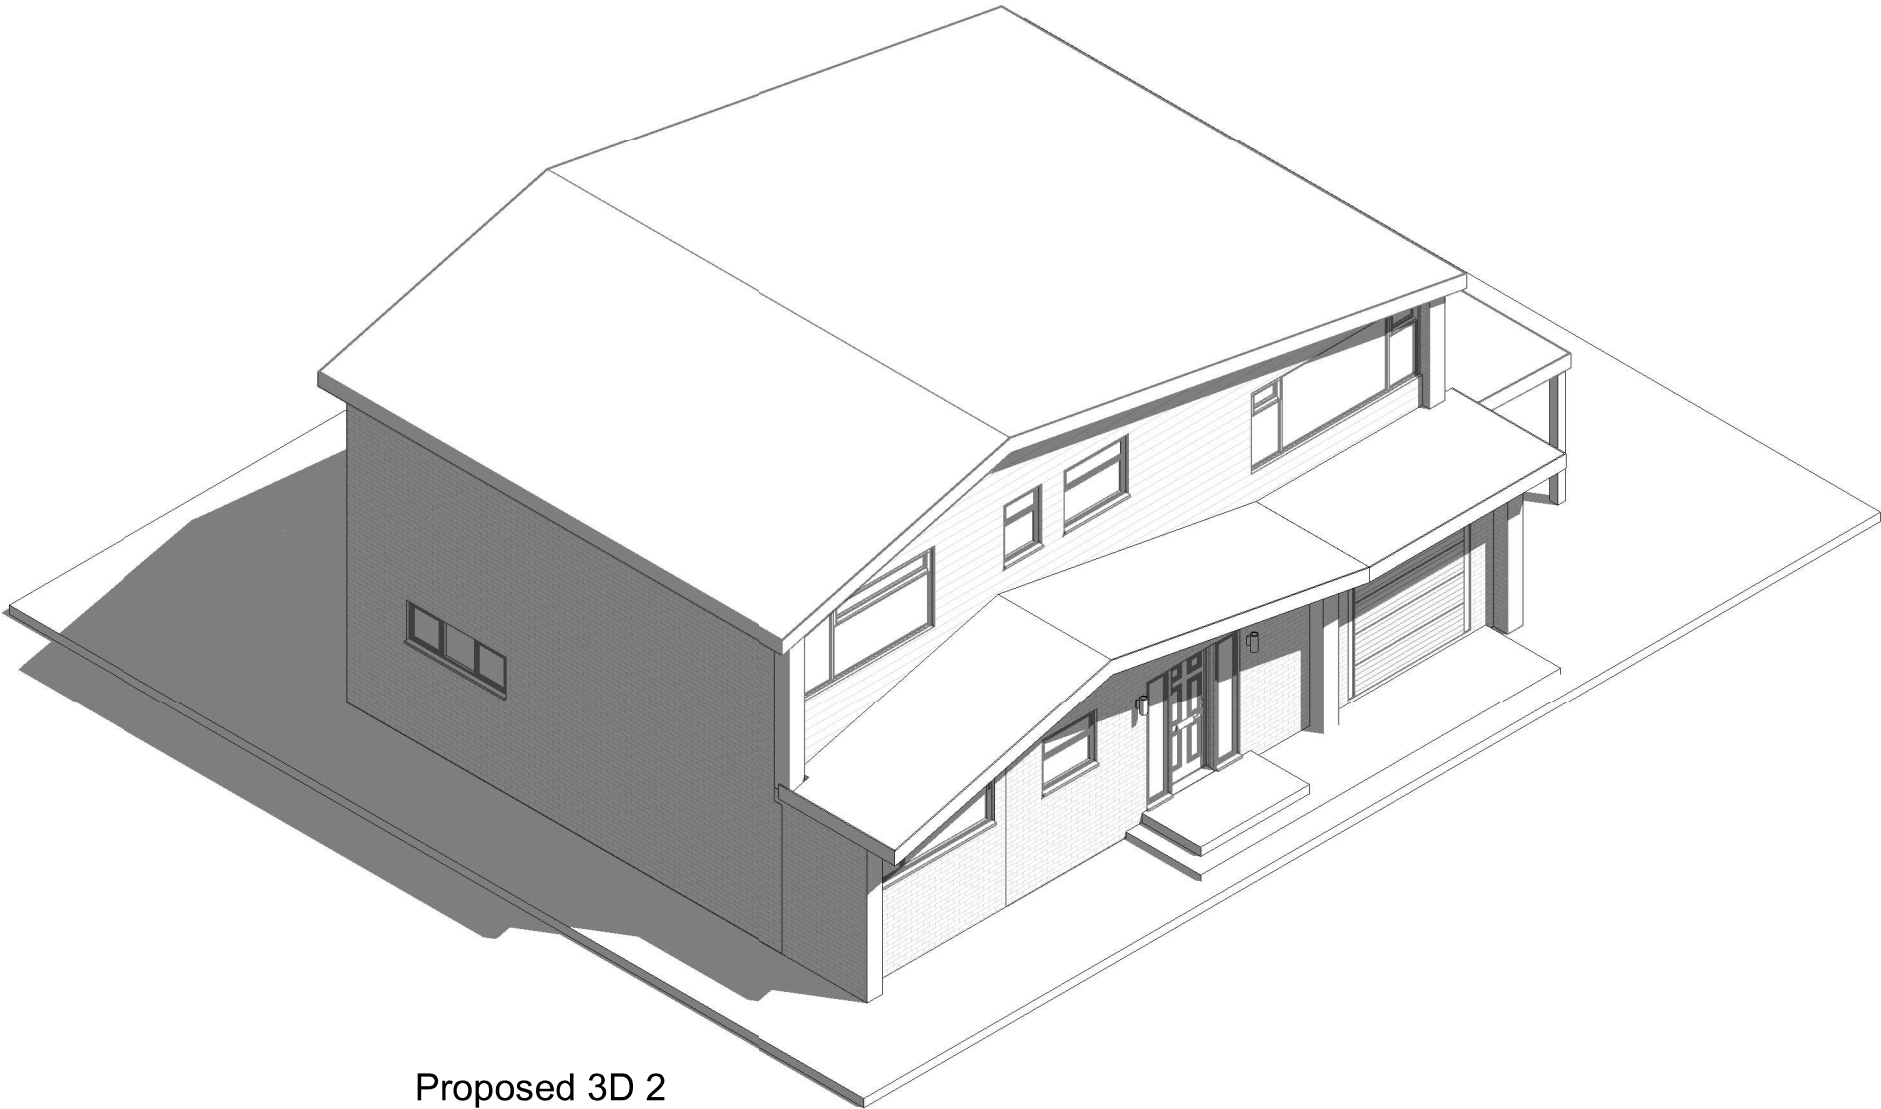

Proposed 3D 2

1:500								50
1:200								20
1:100								10
1:50								5



parkers

executive

design

All measurement to be checked on site prior to any commenent
(C) Copyright of Parkers Design (Southern) Limited. Any reproduction of these drawings will require written authority from the copyright owner.

Parkers Design Limited - The Studio @ 90, PO9 2PR

www.pexd.co.uk - info@parkersdesign.com - 07776 008822

PROJECT

66 Southleigh Road PO9 2QJ

SHEET

3D 2

CLIENT

Leech

Date	Issue Date	Scale (@ A3)	
Drawn by	SW	DRAWING NUMBER	REV
Checked by	SR	P 7	